




338 AVE ROAD IMPROVEMENTS NORTHBRIDGE DR TO 32 ST DETAILED DESIGN



227 11 Avenue SW - 3rd Floor
Calgary AB T2R 1R9 Canada
tel 403 270 5600
www.arcadis.com

LANDSCAPE PLANS AND LINE ASSIGNMENT | ISSUED FOR 100% DESIGN | 2025-06-12 | PROJECT NUMBER: 138875

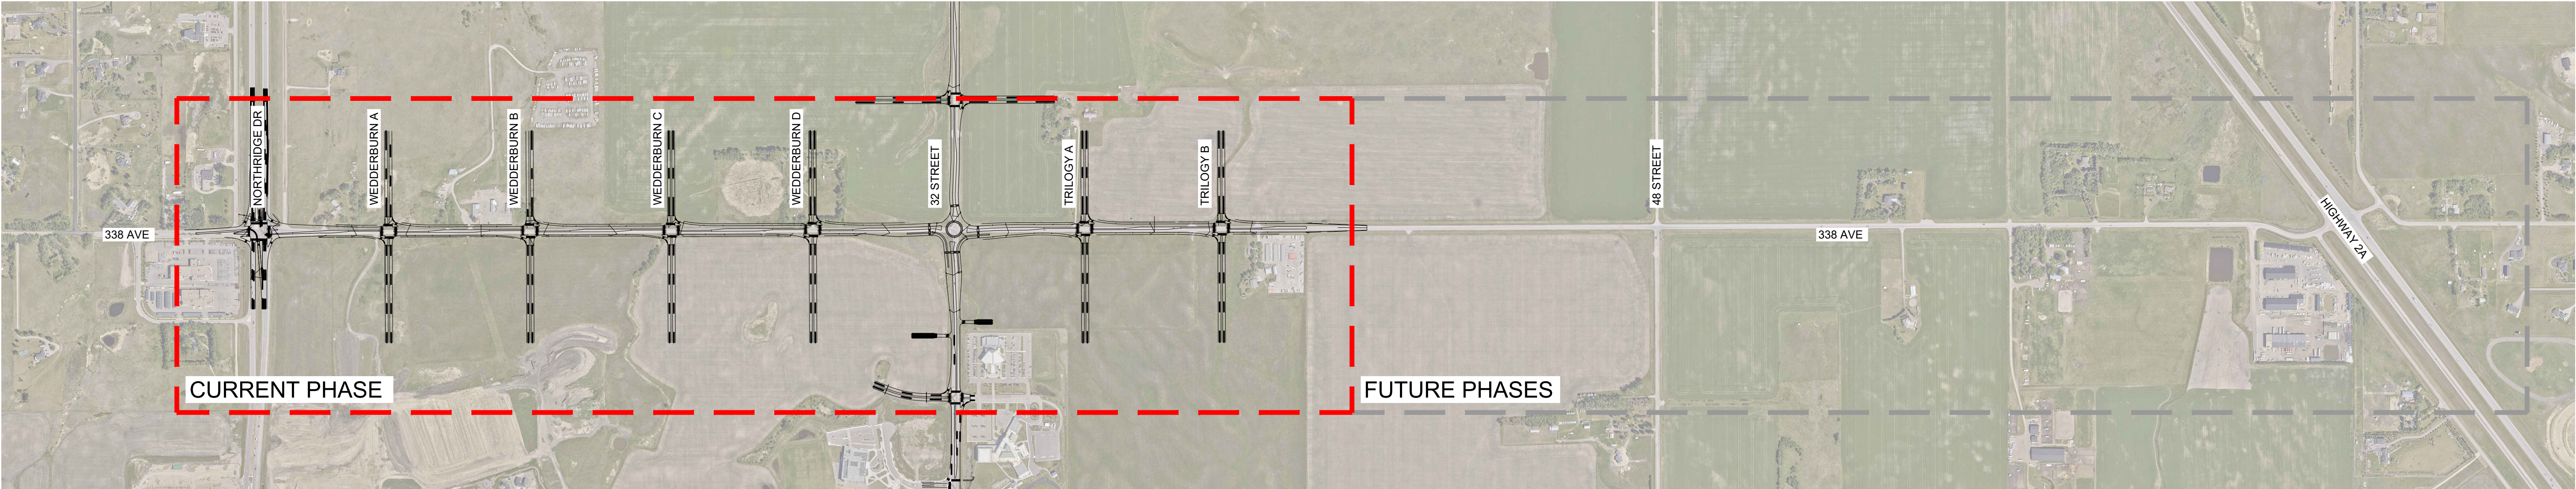

LIST OF DRAWINGS - 338 AVE ROAD IMPROVEMENTS PROJECT

LANDSCAPE DRAWINGS	
Sheet Number	Sheet Title
L0.0	COVER SHEET & DRAWING INDEX
L0.1	LANDSCAPE LEGEND & NOTES
L1.1	LAYOUT AND HARDSCAPE PLAN
L1.2	LAYOUT AND HARDSCAPE PLAN
L1.3	LAYOUT AND HARDSCAPE PLAN
L1.4	LAYOUT AND HARDSCAPE PLAN
L1.5	LAYOUT AND HARDSCAPE PLAN
L1.6	LAYOUT AND HARDSCAPE PLAN
L1.7	LAYOUT AND HARDSCAPE PLAN
L1.8	LAYOUT AND HARDSCAPE PLAN
L1.9	LAYOUT AND HARDSCAPE PLAN
L1.10	LAYOUT AND HARDSCAPE PLAN
L1.11	LAYOUT AND HARDSCAPE PLAN
L1.12	LAYOUT AND HARDSCAPE PLAN
L1.13	LAYOUT AND HARDSCAPE PLAN
L1.14	LAYOUT AND HARDSCAPE PLAN
L1.15	LAYOUT AND HARDSCAPE PLAN
L1.16	LAYOUT AND HARDSCAPE PLAN
L1.17	LAYOUT AND HARDSCAPE PLAN
L2.1	BOULEVARD GRADING PLAN
L2.2	BOULEVARD GRADING PLAN
L2.3	BOULEVARD GRADING PLAN

L2.4	BOULEVARD GRADING PLAN
L2.5	BOULEVARD GRADING PLAN
L2.6	BOULEVARD GRADING PLAN
L2.7	BOULEVARD GRADING PLAN
L2.8	BOULEVARD GRADING PLAN
L2.9	BOULEVARD GRADING PLAN
L2.10	BOULEVARD GRADING PLAN
L2.11	BOULEVARD GRADING PLAN
L2.12	BOULEVARD GRADING PLAN
L2.13	BOULEVARD GRADING PLAN
L2.14	BOULEVARD GRADING PLAN
L2.15	BOULEVARD GRADING PLAN
L2.16	BOULEVARD GRADING PLAN
L3.1	PLANTING PLAN & LINE ASSIGNMENT
L3.2	PLANTING PLAN & LINE ASSIGNMENT
L3.2A	PLANTING PLAN & LINE ASSIGNMENT
L3.3	PLANTING PLAN & LINE ASSIGNMENT
L3.3A	PLANTING PLAN AND LINE ASSIGNMENT
L3.4	PLANTING PLAN & LINE ASSIGNMENT
L3.4A	PLANTING PLAN & LINE ASSIGNMENT
L3.5	PLANTING PLAN & LINE ASSIGNMENT
L3.5A	PLANTING PLAN & LINE ASSIGNMENT
L3.6	PLANTING PLAN & LINE ASSIGNMENT
L3.6A	PLANTING PLAN & LINE ASSIGNMENT
L3.7	PLANTING PLAN & LINE ASSIGNMENT
L3.7A	PLANTING PLAN & LINE ASSIGNMENT
L3.8	PLANTING PLAN & LINE ASSIGNMENT

L3.8A	PLANTING PLAN & LINE ASSIGNMENT
L3.9	PLANTING PLAN & LINE ASSIGNMENT
L3.9A	PLANTING PLAN & LINE ASSIGNMENT
L3.10	PLANTING PLAN & LINE ASSIGNMENT
L3.10A	PLANTING PLAN & LINE ASSIGNMENT
L3.11	PLANTING PLAN & LINE ASSIGNMENT
L3.11A	PLANTING PLAN & LINE ASSIGNMENT
L3.12	PLANTING PLAN & LINE ASSIGNMENT
L3.12A	PLANTING PLAN & LINE ASSIGNMENT
L3.13	PLANTING PLAN & LINE ASSIGNMENT
L3.13A	PLANTING PLAN & LINE ASSIGNMENT
L3.14	PLANTING PLAN & LINE ASSIGNMENT
L3.14A	PLANTING PLAN & LINE ASSIGNMENT
L3.15	PLANTING PLAN & LINE ASSIGNMENT
L3.15A	PLANTING PLAN & LINE ASSIGNMENT
L3.16	PLANTING PLAN & LINE ASSIGNMENT
L3.16A	PLANTING PLAN & LINE ASSIGNMENT
L4.1	LANDSCAPE SECTIONS - BIORETENTION
L5.1	LANDSCAPE DETAILS - PEDESTRIAN PAVING
L5.2	LANDSCAPE DETAILS - WHEEL CHAIR RAMPS
L5.3	LANDSCAPE DETAILS - SITE FURNITURE
L5.4	LANDSCAPE DETAILS - SEATING NODE
L5.5	LANDSCAPE DETAILS - PLANTING

LIMIT OF CONSTRUCTION

PROPERTY LINE

UTILITIES

- ASSUMPTION IS THAT MAJORITY OF UTILITIES WILL BE RELOCATED IN A FUTURE LINE ASSIGNMENT

PROPOSED STORM LINE

EXISTING TELUS UNDERGROUND COMMUNICATION LINE

EXISTING ATCO HIGH GAS LINE ABANDONED

EXISTING ATCO INTERMEDIATE PRESSURE GAS LINE

EXISTING ALBERTA SUPERNET FIBRE OPTIC LINE

EXISTING UNDERGROUND ELECTRICAL LINE

EXISTING OVERHEAD POWER LINE


PROPOSED LIGHT FIXTURE

	PROPOSED DECIDUOUS TREES
	PROPOSED DECIDUOUS AND CONIFEROUS SHRUB PLANTING
	PROPOSED ORNAMENTAL GRASSES, AND PERENNIALS
	BOULDERS - SET BACK MIN 1.0m FROM BACK OF CURB
	DROUGHT TOLERANT SOD MIX C/W 300mm TOPSOIL
	25 - 50mm ANGULAR ROCK. COLOUR: GREY. SAMPLE TO BE APPROVED BY TOWN OF OKOTOKS
	75 - 100mm DEPTH BARK MULCH. COLOUR: DARK BROWN. SAMPLE TO BE APPROVED BY TOWN OF OKOTOKS


	DECORATIVE CONCRETE PAVING	5 L5.1
	STANDARD CONCRETE PAVING	
	PRECAST CONCRETE UNIT PAVER	6-9 L5.1
	MULTI-USE/REGIONAL ASPHALT PATHWAY	1 L5.1
	WHEEL CHAIR RAMP AND TACTILE PAD	1,2 L5.2
	BENCH	3 L5.3
	WASTE RECEPTACLE	2 L5.3
	DOG BAG DISPENSER	1 L5.3
	BICYCLE RACK	4 L5.3

1. ALL WORK SHALL COMPLY WITH OKOTOKS COMMUNITY DEVELOPMENT AND ENGINEERING - LANDSCAPE DESIGN AND CONSTRUCTION SPECIFICATIONS - CURRENT EDITION, AND THE CURRENT INFRASTRUCTURE DESIGN AND CONSTRUCTION SPECIFICATIONS.
2. ALL UTILITIES MUST BE INSTALLED PRIOR TO PLANTING. ALL UTILITIES SHALL BE LOCATED PRIOR TO ANY EXCAVATION.
3. IT IS THE CONTRACTOR'S RESPONSIBILITY TO ENSURE PROPER SETBACKS FROM ALL UTILITIES, HARD SURFACES AND RIGHTS OF WAY.
4. TREES ARE TO BE PLANTED IN CONTINUOUS TREE TRENCHES AND ARE TO BE APPROVED ON SITE BY TOWN INSPECTOR PRIOR TO PLANTING.
5. MAINTENANCE SHALL BE CARRIED OUT BY THE CONTRACTOR UNTIL THE SITE HAS RECEIVED FAC FROM THE TOWN OF OKOTOKS. THIS INCLUDES ANY WATERING, WEED CONTROL AND OVERSEEDING IN ORDER THAT HEALTHY GROWTH OF PLANT MATERIAL IS ESTABLISHED. ALL LANDSCAPE MAINTENANCE SHALL BE CARRIED OUT PER THE MAINTENANCE SECTION OF THE CITY OF CALGARY PARKS AND OPEN SPACES DGSS FOR LANDSCAPE CONSTRUCTION - CURRENT EDITION.
6. THE FOLLOWING SET BACKS SHALL BE ADHERED TO (DECIDUOUS TREES):
 - BUS PADS (4.0m)
 - STREET LIGHTS (4.0m)
 - WATER & SANITARY LOT SERVICES (2.5m)
 - HYDRANTS (2.5m)
 - ATCO & ENMAX U.G. (2.0m)
 - DRIVEWAYS (1.0m)
 - SHALLOW UTILITY CROSSING (1.5m)
 - MAILBOX (1.40m MINIMUM)
 - SANITARY MAINS (3.0m)
 - SANITARY SERVICES (2.5m)
 - STORM MAINS (3.0m)
 - STORM SERVICES (2.5m)
 - ENMAX O.H. (7.0m-9.0m, DEPENDING ON CANOPY AT MATURITY)
7. ENSURE ALL CONIFEROUS TREES ARE SET BACK A MINIMUM OF 3.0m FROM BACK OF CURB, PATHWAYS AND PROPERTY LINES. ENSURE ALL DECIDUOUS TREES ARE SET BACK A MINIMUM OF 1.0m FROM PATHWAYS AND PROPERTY LINES AND 2.5m FROM BACK OF CURB.
8. TREE LOCATIONS TO BE REVISED AFTER COMPLETION AND APPROVAL OF FINAL LIGHTING DESIGN.
9. ALL SHRUB AND ORNAMENTAL GRASS PLANTING AT INTERSECTIONS SHALL BE LESS THAN 600mm IN HEIGHT AND CONFORM TO VISIBILITY TRIANGLE REQUIREMENTS. ALL LANDSCAPED AREAS (TREE AND SHRUB PLANTING) TO RECEIVE A MINIMUM 75mm DEPTH OF CLEAN WOOD FIBRE MULCH (MAXIMUM 100mm)
10. TRAFFIC OPERATIONS WILL HAVE FINAL AUTHORITY REGARDING ANY CONFLICTS BETWEEN TREE PLANTING AND TRAFFIC SIGN LOCATIONS.
11. FORTIS OVERHEAD LINES ON NORTH SIDE OF 338 AVE TO BE BURIED OR RELOCATED BY OTHERS. TO BE CONFIRMED.
12. SHALLOW UTILITY RELOCATES TO BE COMPLETED BY OTHERS. TO BE CONFIRMED.
13. CONTRACTOR MUST HAVE A COPY OF ACCEPTED PLANS ON SITE AT ALL TIMES.
14. TOWN OF OKOTOKS MUST BE CONTACTED FOR THE FOLLOWING INSPECTIONS: TREE PROTECTION, SUB-GRADE, FINISH GRADE, AND PLANTING.
15. APPROVED LANDSCAPE DRAWINGS TO BE READ IN CONJUNCTION WITH APPROVED ENGINEERING DRAWINGS.

QTY.	BOTANICAL NAME	COMMON NAME	SIZE	COND.	SPACING
DECIDUOUS TREES					
19	ACER GINNALA	AMUR MAPLE	70mm CAL.	B&B	
30	ACER NEGRUNDO 'BARON'	BARON MANITOBA MAPLE	70mm CAL.	B&B	
26	ACER SACCHARINUM 'SILVER CLOUD'	SILVER CLOUD MAPLE	70mm CAL.	B&B	
5	ACER TATARICUM	TATARIAN MAPLE	70mm CAL.	B&B	
75	FRAXINUS PENNSYLVANICA 'FOOTHILLS'	FOOTHILLS GREEN ASH	70mm CAL.	B&B	
58	FRAXINUS PENNSYLVANICA 'PATMORE'	PATMORE GREEN ASH	70mm CAL.	B&B	
43	SYRINGA RETICULATA	JAPANESE TREE LILAC	70mm CAL.	B&B	
59	ULMUS AMERICANA	AMERICAN ELM	70mm CAL.	B&B	
DECIDUOUS SHRUBS					
156	SORBARIA SORBIFOLIA 'SEM'	SEM FALSE SPIREA	600mm HT.	#5 CONT.	
CONIFEROUS SHRUBS					
262	JUNIPERUS SABINA 'CALGARY CARPET'	CALGARY CARPET JUNIPER	600mm SPR.	#5 CONT.	
GRASSES					
667	CALAMAGROSTIS ACUTIFLORA 'AVALANCHE'	AVALANCHE FEATHER REED GRASS		30cm CONT.	
751	CALAMAGROSTIS ACUTIFLORA 'KARL FOERSTER'	KARL FOERSTER FEATHER REED GRASS		30cm CONT.	
533	HELICTRICHON SEMPERVIRENS	BLUE OAT GRASS		30cm CONT.	
243	PHALARIS ARUNDINACEA 'PCTA'	VARIEGATED RIBBON GRASS		30cm CONT.	
PERENNIALS					
1471	LIATRIS SPICATA 'FLORISTAN WHITE'	BLAZING STAR		30cm CONT.	
1141	NEPETA X FAASSENII 'DROPMORE BLUE'	DROPMORE BLUE CATMINT		30cm CONT.	
1014	SALVIA	EAST FRIESLAND SAGE		30cm CONT.	

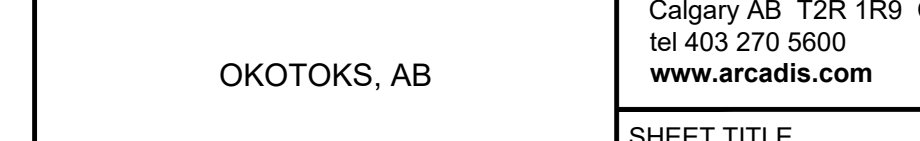CLIENT		COPYRIGHT		ISSUES		REVISIONS		LEGEND (SEE DETAILED LEGEND, NOTES, AND PLANTING SCHEDULE ON SHEET L0.2)		SEAL		PROJECT		ARCADIS	
		This drawing has been prepared solely for the intended use, thus any reproduction or distribution for any purpose other than authorized by Arcadis is forbidden. Written dimensions shall have precedence over scaled dimensions. Contractors shall verify and be responsible for all dimensions and conditions on the job, and Arcadis shall be informed of any variations from the dimensions and conditions shown on the drawing. Shop drawings shall be submitted to Arcadis for general conformance before proceeding with fabrication.		No.		No.				 Ernie J Webster		338 AVE IMPROVEMENTS NORTHBRIDGE DR TO 32 ST DETAILED DESIGN		 227 11 Avenue SW - 3rd Floor Calgary AB T2R 1R9 Canada tel 403 270 5600 www.arcadis.com	
				DESCRIPTION		DESCRIPTION									
				DATE		DATE									
				1		2									
				2		3									
3		4													
4															
5															
SCALE CHECK

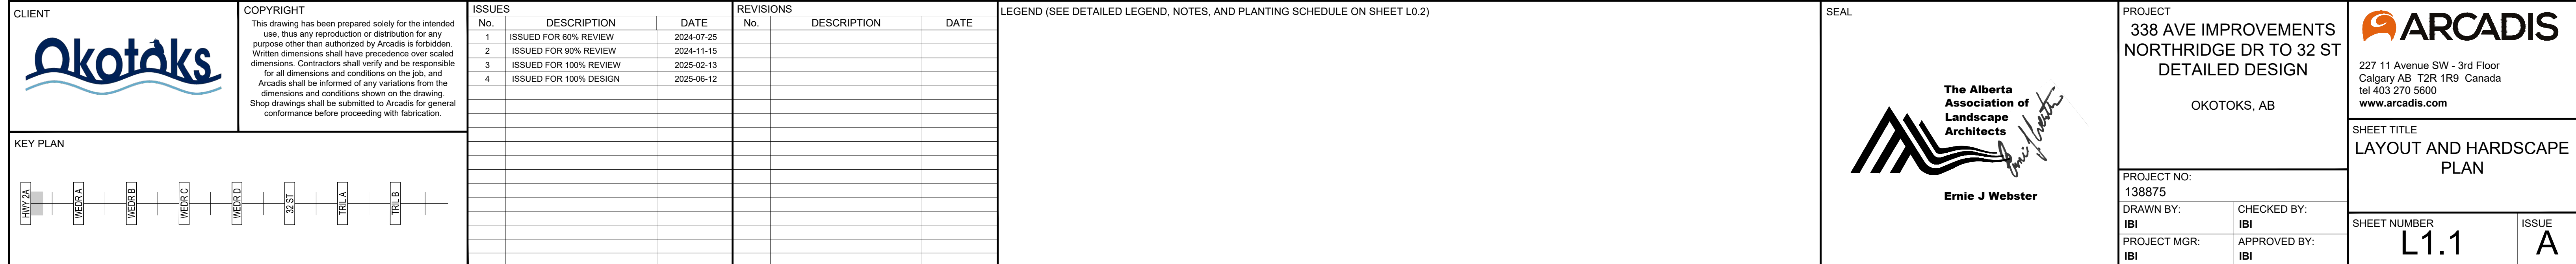

SCALE CHECK





SHEET TITLE	
LAYOUT AND HARDSCAPE PLAN	
SHEET NUMBER	ISSUE
L1.3	A

SCALE CHECK

SCALE CHECK

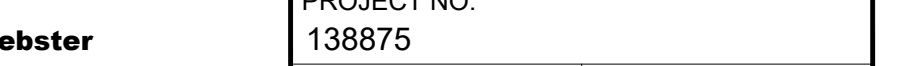

CLIENT		COPYRIGHT This drawing has been prepared solely for the intended use, thus any reproduction or distribution for any purpose other than authorized by Arcadis is forbidden. Written dimensions shall have precedence over scaled dimensions. Contractors shall verify and be responsible for all dimensions and conditions on the job, and Arcadis shall be informed of any variations from the dimensions and conditions shown on the drawing. Shop drawings shall be submitted to Arcadis for general performance before proceeding with fabrication.																
KEY PLAN		ISSUES																
		<table><thead><tr><th>No.</th><th>DESCRIPTION</th><th>DATE</th></tr></thead><tbody><tr><td>1</td><td>ISSUED FOR 60% REVIEW</td><td>2024-07-25</td></tr><tr><td>2</td><td>ISSUED FOR 90% REVIEW</td><td>2024-11-15</td></tr><tr><td>3</td><td>ISSUED FOR 100% REVIEW</td><td>2025-02-13</td></tr><tr><td>4</td><td>ISSUED FOR 100% DESIGN</td><td>2025-06-12</td></tr></tbody></table>		No.	DESCRIPTION	DATE	1	ISSUED FOR 60% REVIEW	2024-07-25	2	ISSUED FOR 90% REVIEW	2024-11-15	3	ISSUED FOR 100% REVIEW	2025-02-13	4	ISSUED FOR 100% DESIGN	2025-06-12
No.	DESCRIPTION	DATE																
1	ISSUED FOR 60% REVIEW	2024-07-25																
2	ISSUED FOR 90% REVIEW	2024-11-15																
3	ISSUED FOR 100% REVIEW	2025-02-13																
4	ISSUED FOR 100% DESIGN	2025-06-12																
		REVISIONS																
		<table><thead><tr><th>No.</th><th>DESCRIPTION</th><th>DATE</th></tr></thead><tbody></tbody></table>		No.	DESCRIPTION	DATE												
No.	DESCRIPTION	DATE																
		LEGEND (SEE DETAILED LEGEND, NOTES, AND PLANTING SCHEDULE ON SHEET L0.2)																

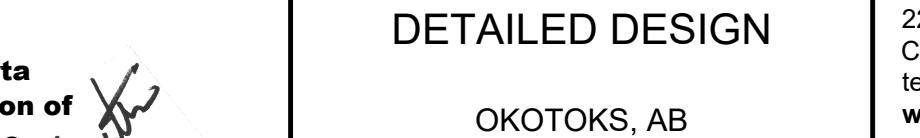
SEAL		PROJECT 338 AVE IMPROVEMENTS NORTHBRIDGE DR TO 32 ST DETAILED DESIGN OKOTOKS, AB	
 Ernie J Webster		PROJECT NO: 138875	
DRAWN BY: IBI		CHECKED BY: IBI	
PROJECT MGR: IBI		APPROVED BY: IBI	
		PROJECT TITLE LAYOUT AND HARDSCAPE PLAN	
		SHEET NUMBER L1.4	
		ISSUE A	

SCALE CHECK




SHEET TITLE	
LAYOUT AND HARDSCAPE PLAN	
SHEET NUMBER	ISSUE
L1.5	A

SCALE CHECK

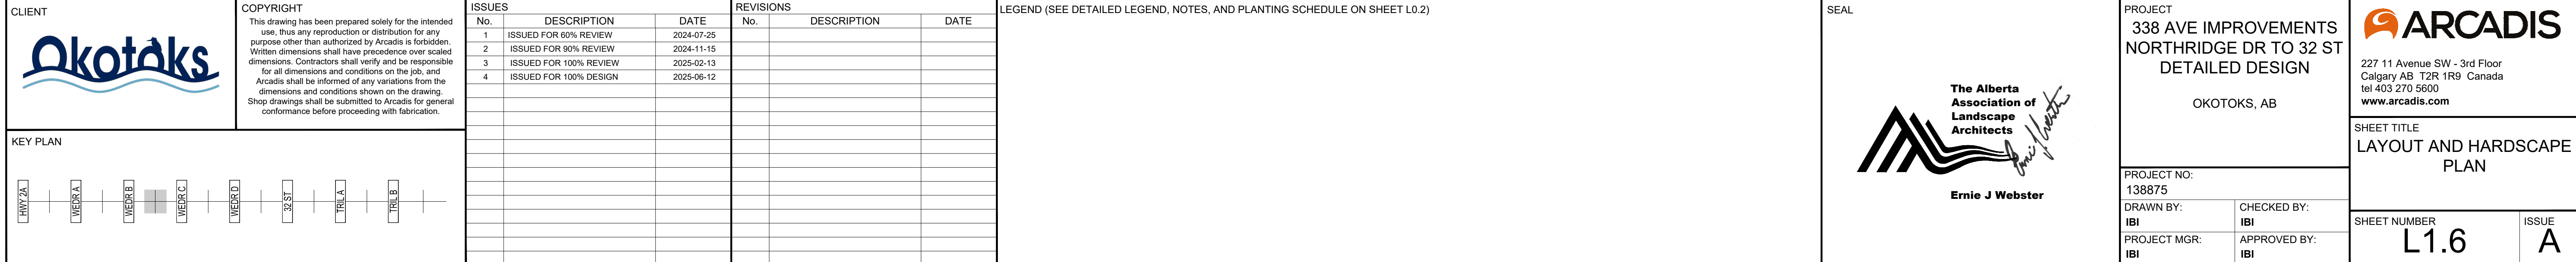

SCALE CHECK

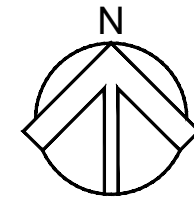

CLIENT

Okotoks

COPYRIGHT

This drawing has been prepared solely for the intended use, thus any reproduction or distribution for any purpose other than authorized by Arcadis is forbidden. Written dimensions shall have precedence over scaled dimensions. Contractors shall verify and be responsible for all dimensions and conditions on the job, and Arcadis shall be informed of any variations from the dimensions and conditions shown on the drawing. Shop drawings shall be submitted to Arcadis for general conformance before proceeding with fabrication.

[illegible][illegible]

LEGEND (SEE DETAILED LEGEND, NOTES, AND PLANTING SCHEDULE ON SHEET L0.2)

KEY PLAN

SEAL

**The Alberta
Association of
Landscape
Architects**



Ernie J Webster

PROJECT
338 AVE IMPROVEMENTS
NORTHRIDGE DR TO 32 ST
DETAILED DESIGN

OKOTOKS, AB

227 11 Avenue SW - 3rd Floor
Calgary AB T2R 1R9 Canada
tel 403 270 5600
www.arcadis.com

SHEET TITLE
LAYOUT AND HARDSCAPE
PLAN

PROJECT NO:	138875
DRAWN BY:	IBI
PROJECT MGR:	IBI



CHECKED BY:	IBI
APPROVED BY	IBI

SHEET NUMBER
L1.7

ISSUE
A

MATCH LINE SEE L1.9
MATCH LINE SEE L1.8

MATCH LINE SEE L1.8
MATCH LINE SEE L1.7

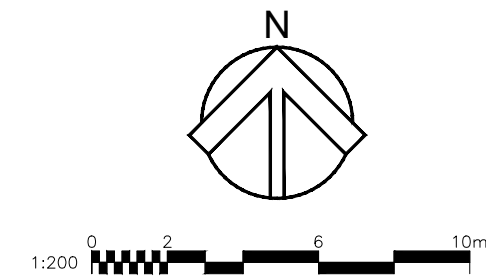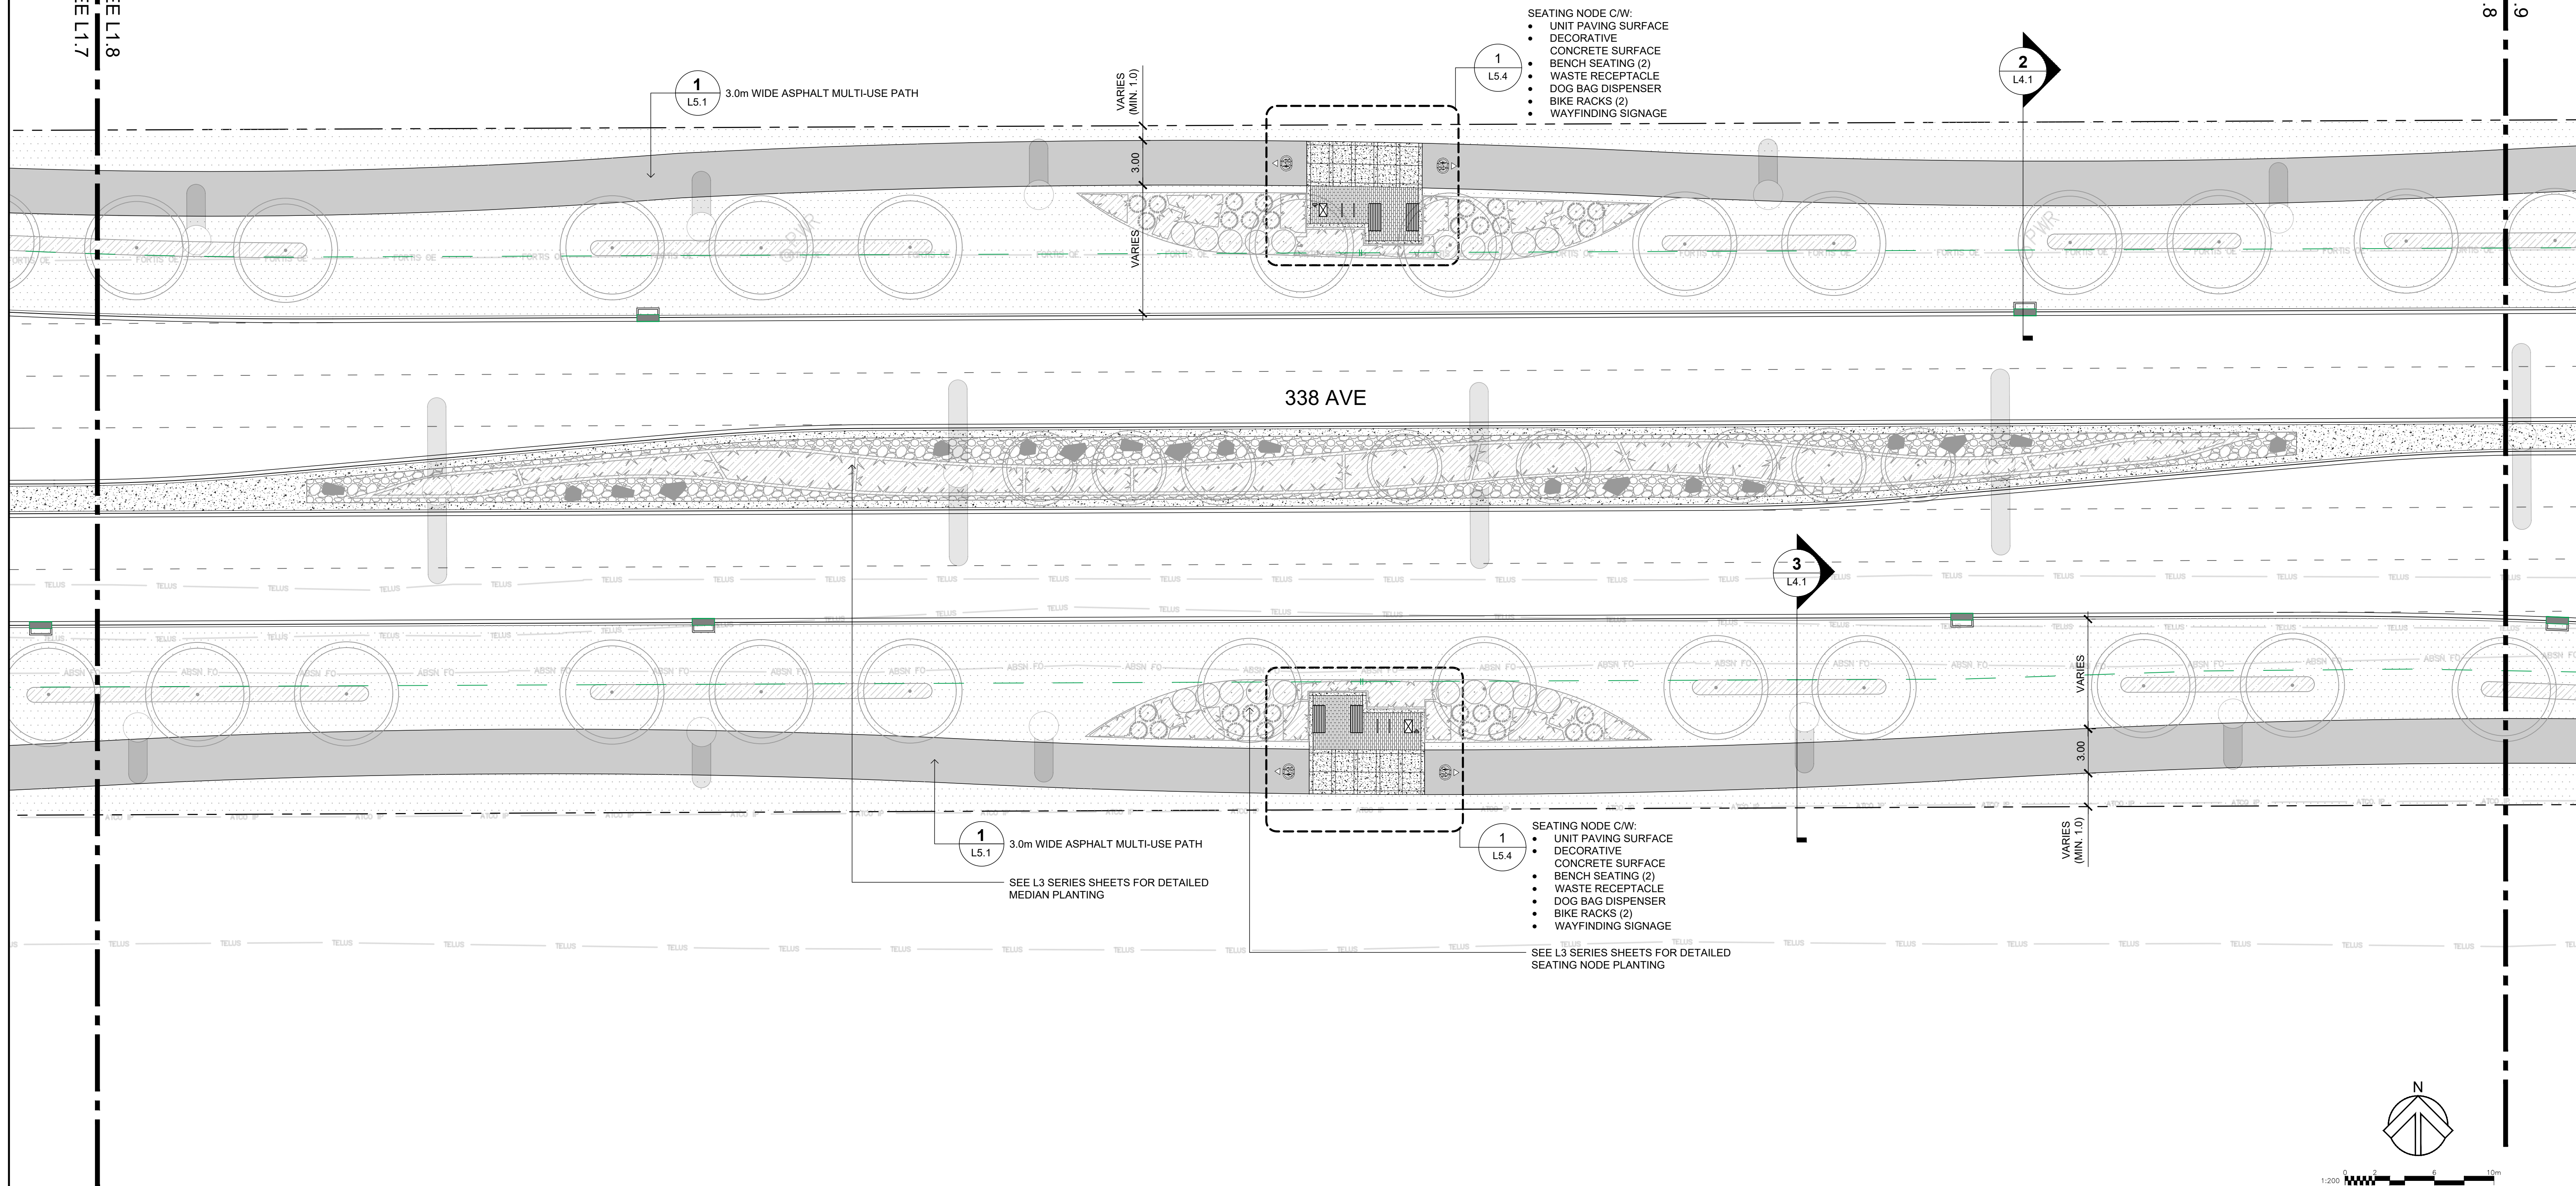

CLIENT

Okotoks


COPYRIGHT

This drawing has been prepared solely for the intended use, thus any reproduction or distribution for any purpose other than authorized by Arcadis is forbidden. Written dimensions shall have precedence over scale dimensions. Contractors shall verify and be responsible for all dimensions and conditions on the job, and Arcadis shall be informed of any variations from the dimensions and conditions shown on the drawing. Shop drawings shall be submitted to Arcadis for general conformance before proceeding with fabrication.


[illegible][illegible]

LEGEND (SEE DETAILED LEGEND, NOTES, AND PLANTING SCHEDULE ON SHEET L0.2)

KEY PLAN

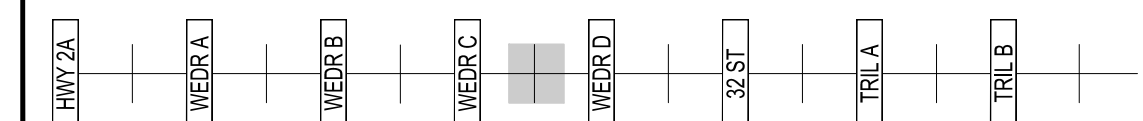

SEAL

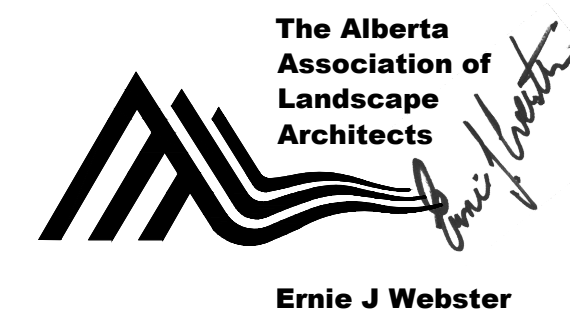

PROJECT
338 AVE IMPROVEMENTS
NORTHRIDGE DR TO 32 ST
DETAILED DESIGN

OKOTOKS, AB

PROJECT NO:	138875
DRAWN BY:	IBI
PROJECT MGR:	IBI

CHECKED BY:	IBI
APPROVED BY:	IBI




SHEET TITLE
LAYOUT AND HARDSCAPE
PLAN

SHEET NUMBER
L1.8

ISSUE
A

SCALE CHECK

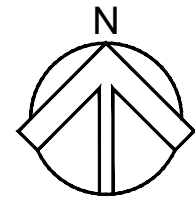

SHEET TITLE
LAYOUT AND HARDSCAPE
PLAN

ISSUE
A

APPROVED BY _____

LEGEND (SEE DETAILED LEGEND, NOTES, AND PLANTING SCHEDULE ON SHEET L0.2)

SCALE CHECK

1
L5.4

1
L5.1

1
L4.1

VARIABLES
(MIN. 1.0)

TEL: 011-2610 1111


SHEET NUMBER **L1.10** ISSUE **A**

APPROVED BY:




1

LEGEND (SEE DETAILED LEGEND, NOTES, AND PLANTING SCHEDULE ON SHEET L0.2)

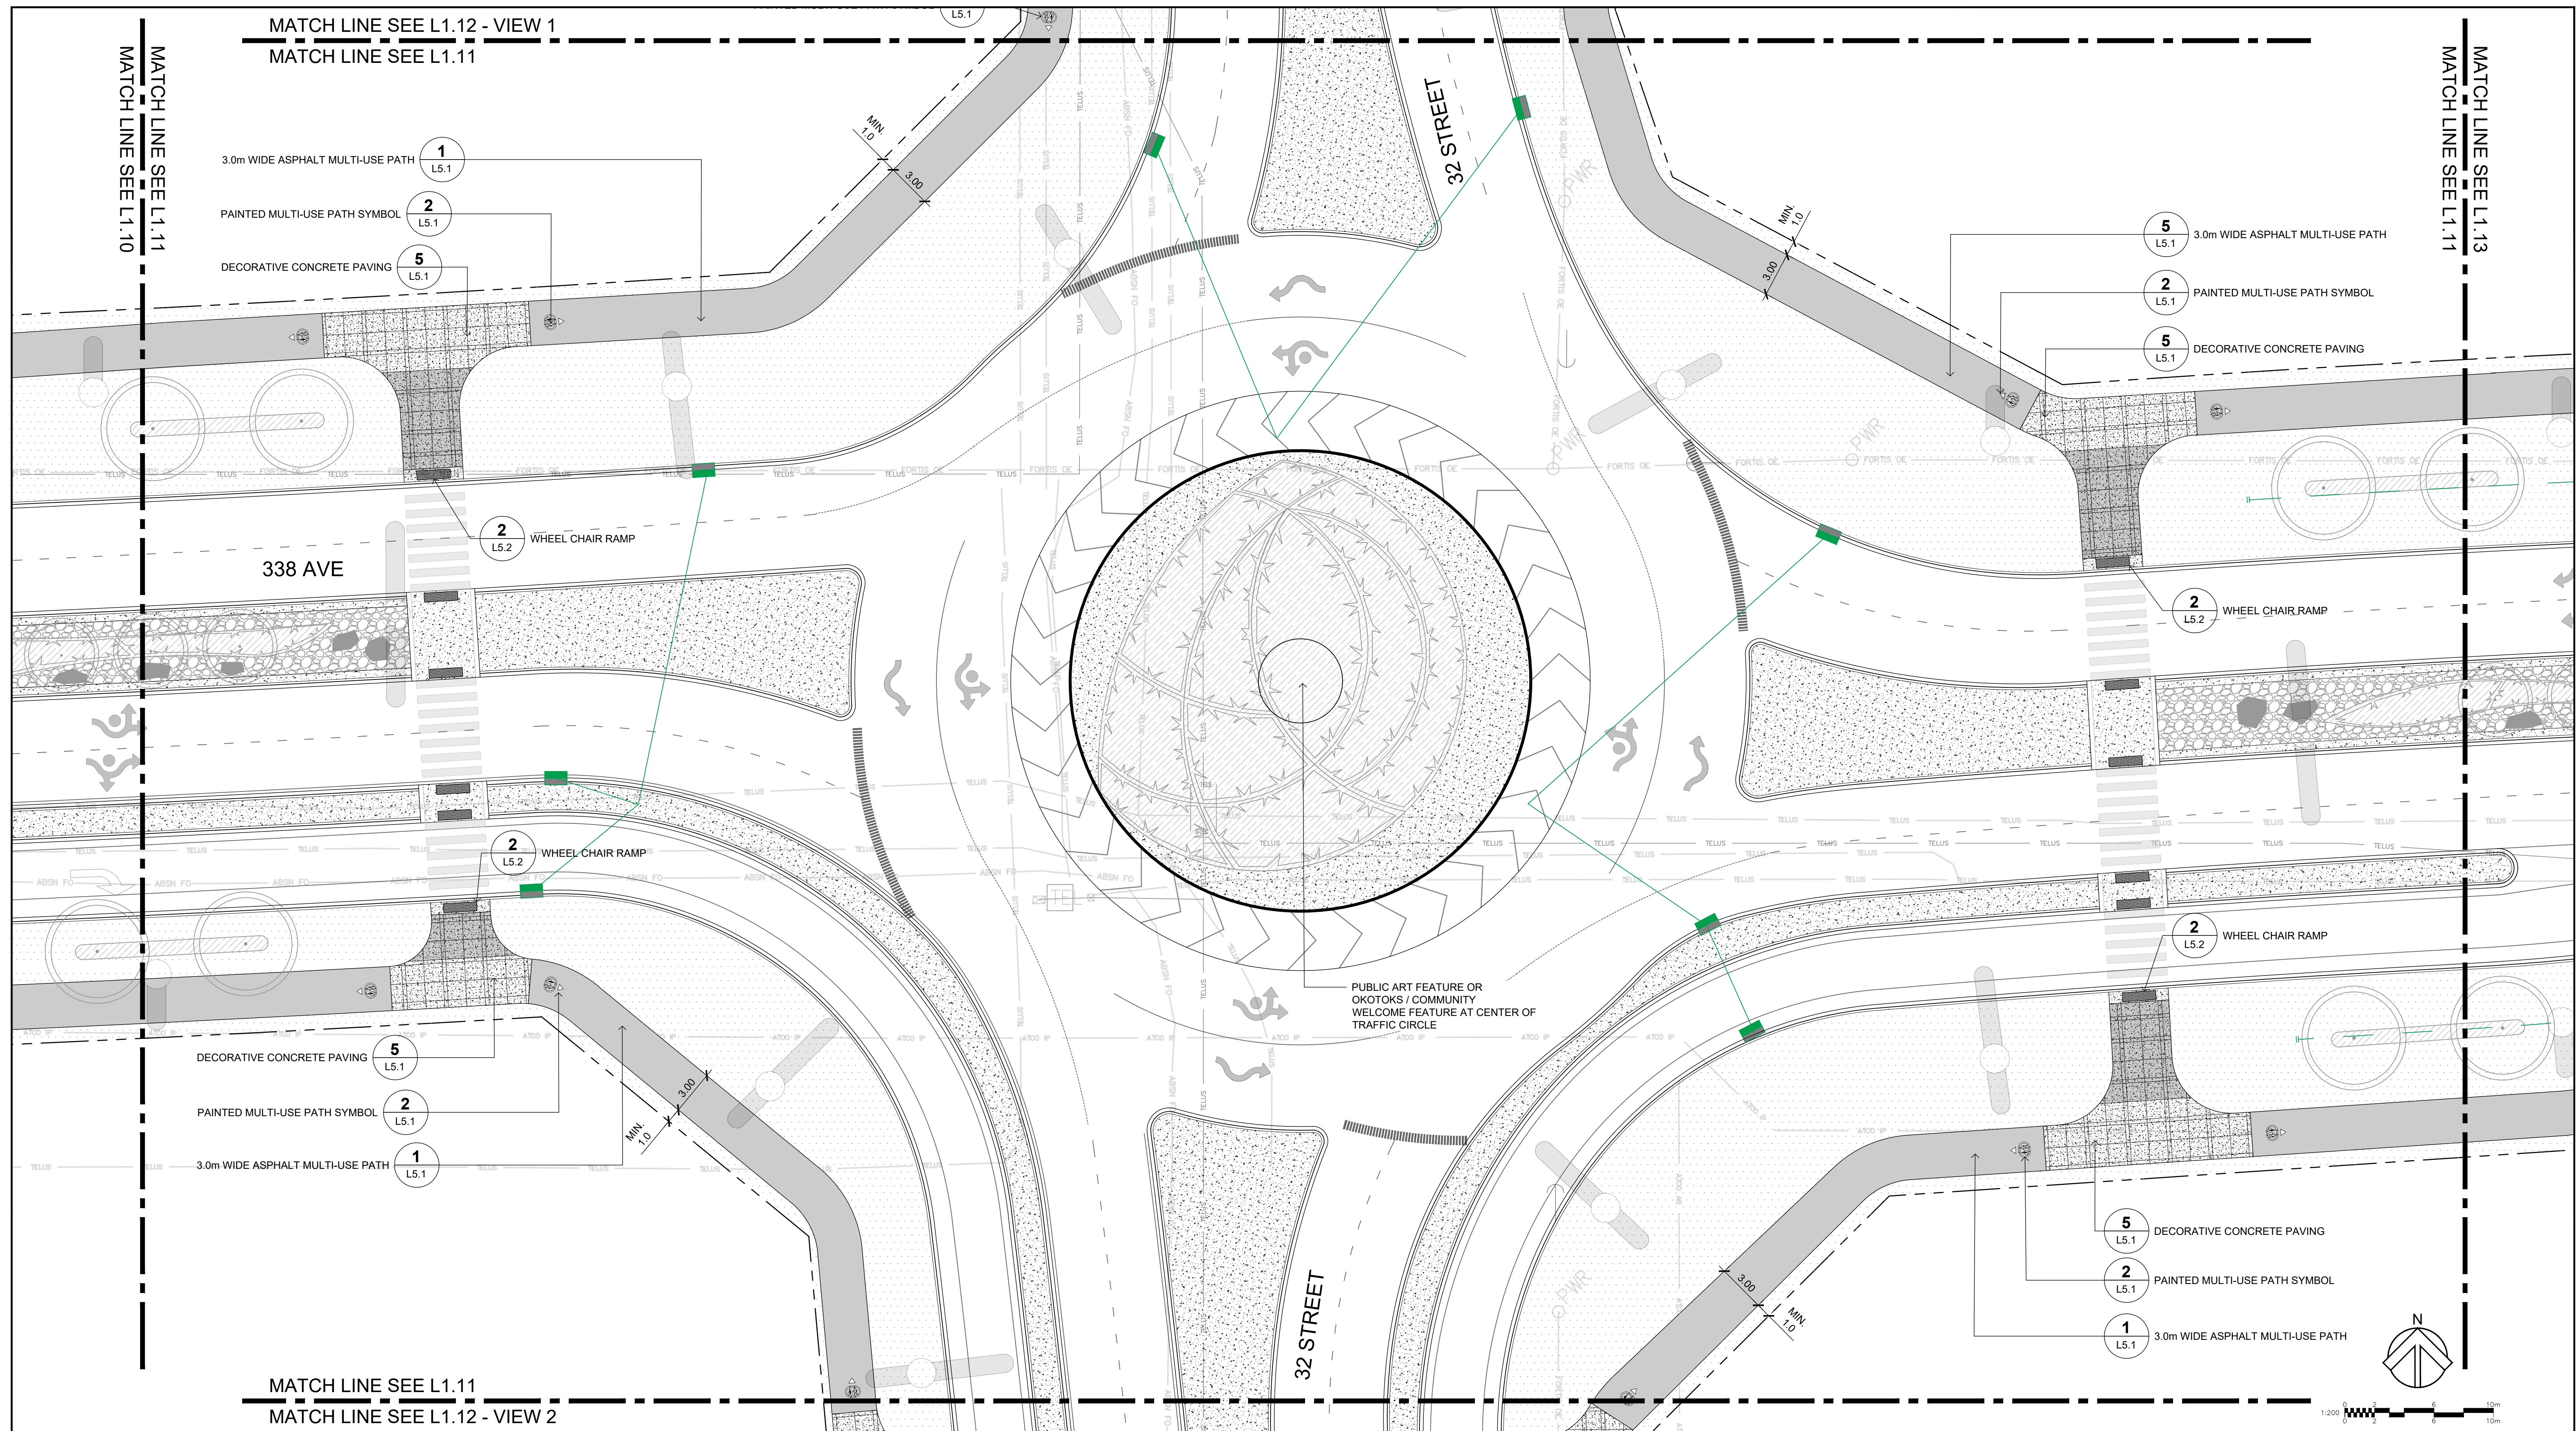
[illegible]


SCALE CHECK

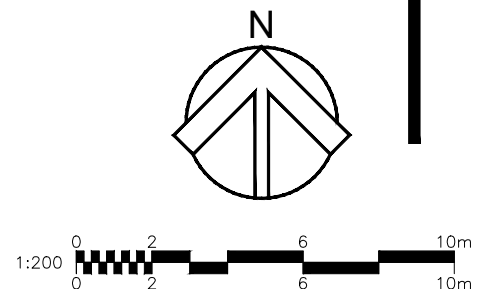


SHEET NUMBER L1.14	ISSUE A
------------------------------	-------------------

SCALE CHECK

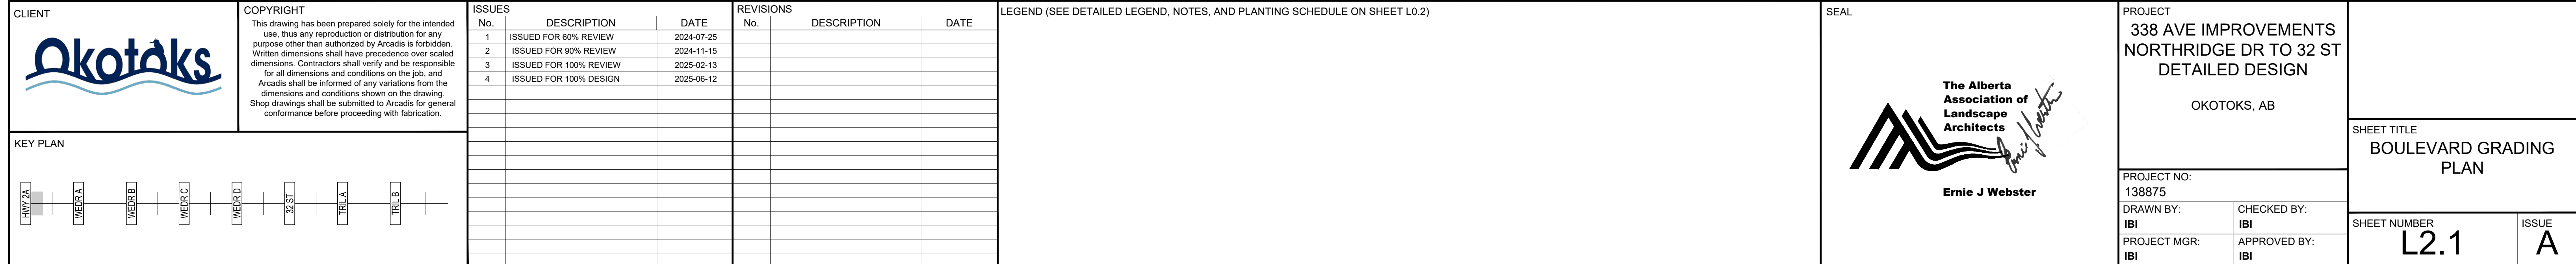


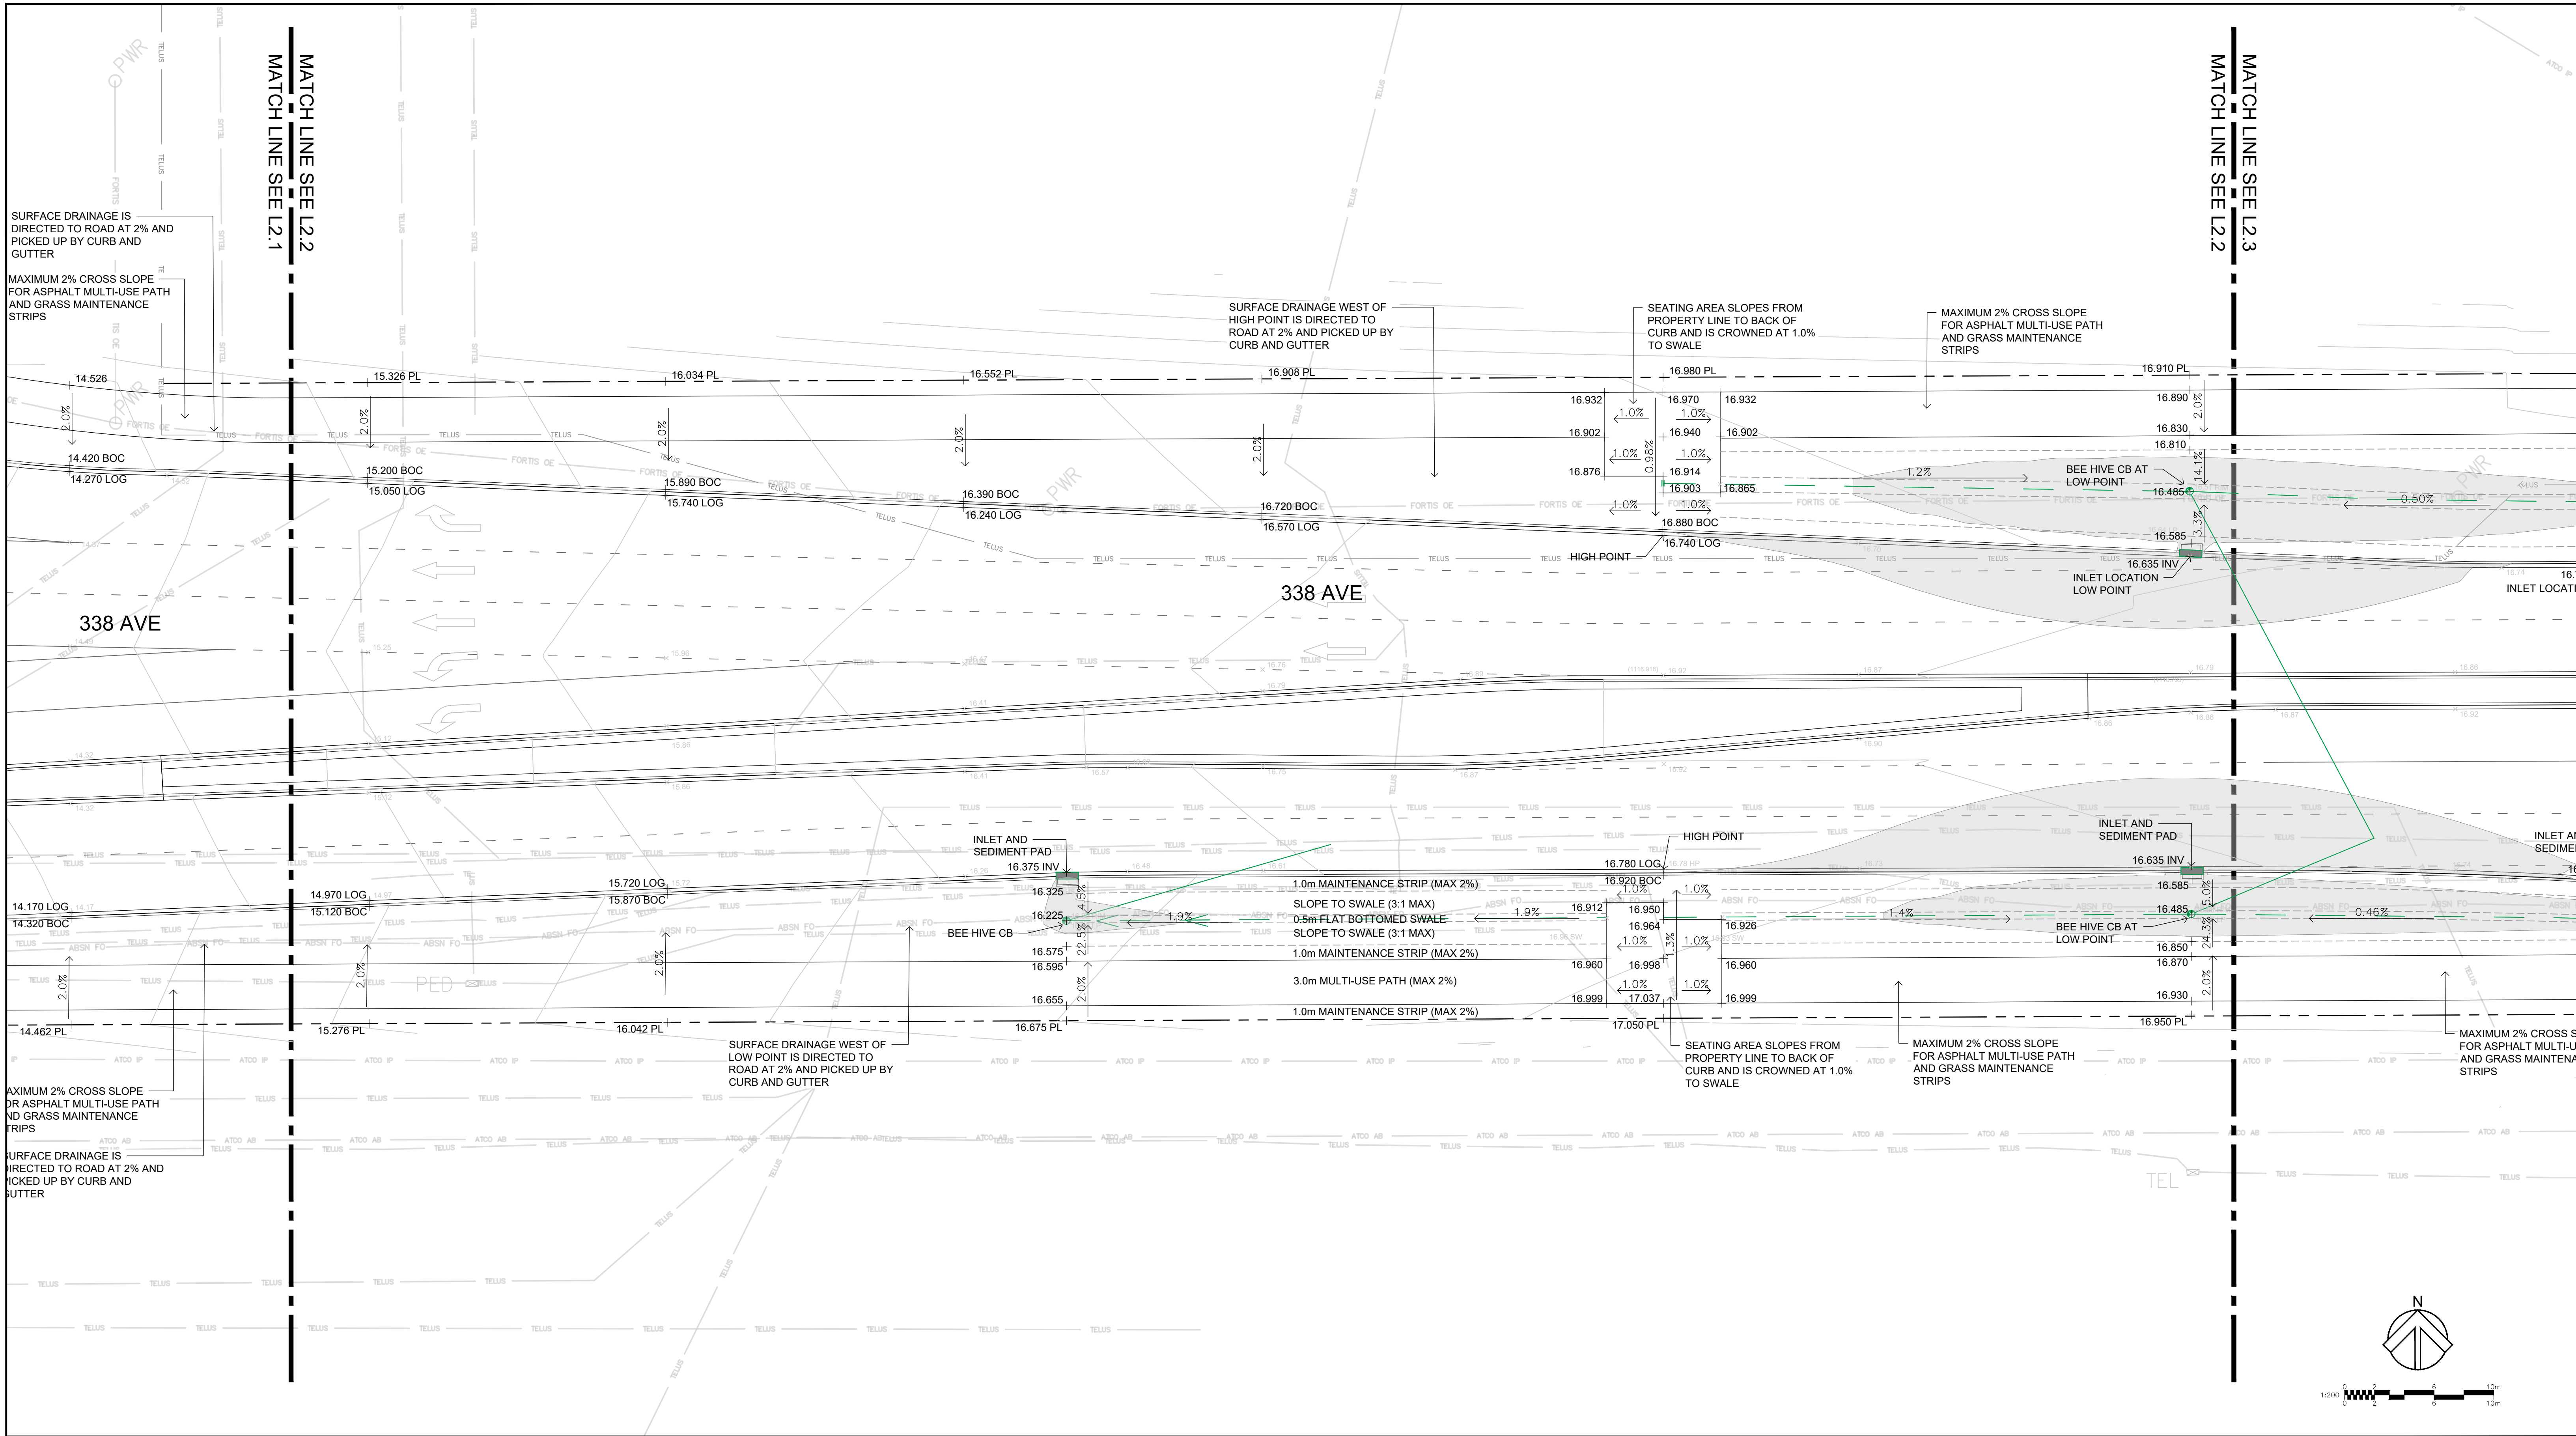

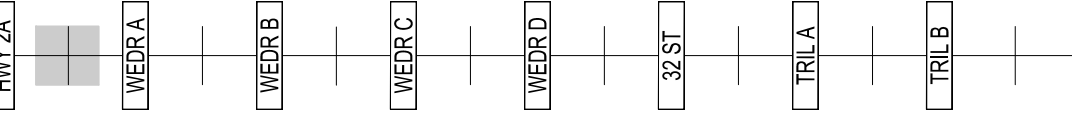CLIENT 	COPYRIGHT This drawing has been prepared solely for the intended use, thus any reproduction or distribution for any purpose other than that authorized by Arcadis is forbidden. Written dimensions shall have precedence over scaled dimensions. Contractors shall verify and be responsible for all dimensions and conditions on the job, and Arcadis shall be informed of any variations from the dimensions and conditions shown on the drawing. Shop drawings shall be submitted to Arcadis for general conformance before proceeding with fabrication.	ISSUES <table border="1"><thead><tr><th>No.</th><th>DESCRIPTION</th><th>DATE</th></tr></thead><tbody><tr><td>1</td><td>ISSUED FOR 60% REVIEW</td><td>2024-07-25</td></tr><tr><td>2</td><td>ISSUED FOR 90% REVIEW</td><td>2024-11-15</td></tr><tr><td>3</td><td>ISSUED FOR 100% REVIEW</td><td>2025-02-13</td></tr><tr><td>4</td><td>ISSUED FOR 100% DESIGN</td><td>2025-06-12</td></tr></tbody></table>	No.	DESCRIPTION	DATE	1	ISSUED FOR 60% REVIEW	2024-07-25	2	ISSUED FOR 90% REVIEW	2024-11-15	3	ISSUED FOR 100% REVIEW	2025-02-13	4	ISSUED FOR 100% DESIGN	2025-06-12	REVISIONS <table border="1"><thead><tr><th>No.</th><th>DESCRIPTION</th><th>DATE</th></tr></thead><tbody></tbody></table>	No.	DESCRIPTION	DATE	LEGEND (SEE DETAILED LEGEND, NOTES, AND PLANTING SCHEDULE ON SHEET L0.2)	SEAL  Ernie J Webster	PROJECT 338 AVE IMPROVEMENTS NORTHBRIDGE DR TO 32 ST DETAILED DESIGN OKOTOKS, AB	SHEET TITLE BOULEVARD GRADING PLAN	
			No.	DESCRIPTION	DATE																					
1	ISSUED FOR 60% REVIEW	2024-07-25																								
2	ISSUED FOR 90% REVIEW	2024-11-15																								
3	ISSUED FOR 100% REVIEW	2025-02-13																								
4	ISSUED FOR 100% DESIGN	2025-06-12																								
No.	DESCRIPTION	DATE																								
KEY PLAN 		PROJECT NO: 138875	CHECKED BY: IBI	SHEET NUMBER L2.2	ISSUE A																					
		DRAWN BY: IBI	APPROVED BY: IBI																							
		PROJECT MGR: IBI																								

SCALE CHECK

File Location: C:\Users\zukowski66555\Documents\ArCADes ACC USCA-001\38875-338 AveE\Project Files\PRODDOCY\03 Design\05 Landscape\Phase 1 Detail Design\138875-Grading Plan.dwg Last Saved: June 12, 2025, at 10:48:47 AM by Zukowski, Colton
File Name: 138875-Grading Plan.dwg Plotted: June 12, 2025 10:48:47 AM by Zukowski, Colton

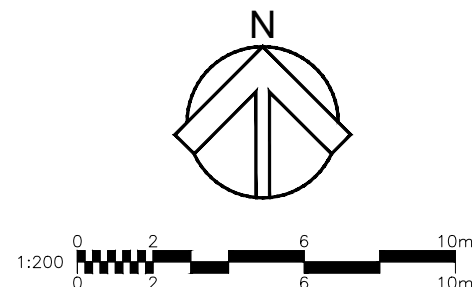

Okotoks

This drawing has been prepared solely for the intended use, thus any reproduction or distribution for any purpose other than authorized by Arcadis is forbidden. Written dimensions shall have precedence over scaled dimensions. Contractors shall verify and be responsible for all dimensions and conditions on the job, and Arcadis shall be informed of any variations from the dimensions and conditions shown on the drawing. Shop drawings shall be submitted to Arcadis for general conformance before proceeding with fabrication.

No.	DESCRIPTION	DATE
1	ISSUED FOR 60% REVIEW	2024-07-25
2	ISSUED FOR 90% REVIEW	2024-11-15
3	ISSUED FOR 100% REVIEW	2025-02-13
4	ISSUED FOR 100% DESIGN	2025-06-12

No.	DESCRIPTION	DATE



**The Alberta
Association of
Landscape
Architects**

Ernie J Webster


Ernie J Webster

OKOTOKS, AB

IBI

ISSUE
A


MATCH LINE SEE L2.4
MATCH LINE SEE L2.3

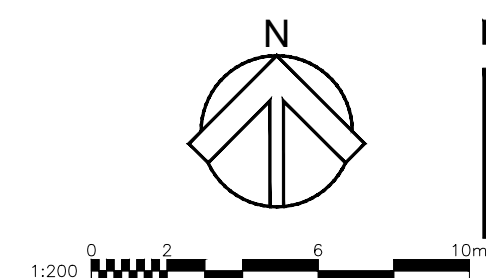

CLIENT		COPYRIGHT		ISSUES		REVISIONS		LEGEND (SEE DETAILED LEGEND, NOTES, AND PLANTING SCHEDULE ON SHEET L0.2)		SEAL		PROJECT		SHEET TITLE		SHEET NUMBER		ISSUE																							
		This drawing has been prepared solely for the intended use, thus any reproduction or distribution for any purpose other than authorized by Arcadis is forbidden. Written dimensions shall have precedence over scaled dimensions. Contractors shall verify and be responsible for all dimensions and conditions on the job, and Arcadis shall be informed of any variations from the dimensions and conditions shown on the drawing. Shop drawings shall be submitted to Arcadis for general conformance before proceeding with fabrication.		<table><thead><tr><th>No.</th><th>DESCRIPTION</th><th>DATE</th></tr></thead><tbody><tr><td>1</td><td>ISSUED FOR 80% REVIEW</td><td>2024-07-25</td></tr><tr><td>2</td><td>ISSUED FOR 90% REVIEW</td><td>2024-11-15</td></tr><tr><td>3</td><td>ISSUED FOR 100% REVIEW</td><td>2025-02-13</td></tr><tr><td>4</td><td>ISSUED FOR 100% DESIGN</td><td>2025-06-12</td></tr></tbody></table>		No.	DESCRIPTION	DATE	1	ISSUED FOR 80% REVIEW	2024-07-25	2	ISSUED FOR 90% REVIEW	2024-11-15	3	ISSUED FOR 100% REVIEW	2025-02-13	4	ISSUED FOR 100% DESIGN	2025-06-12	<table><thead><tr><th>No.</th><th>DESCRIPTION</th><th>DATE</th></tr></thead><tbody></tbody></table>		No.	DESCRIPTION	DATE					PROJECT NO: 138875		NORTH RIDGE DR TO 32 ST DETAILED DESIGN		OKOTOKS, AB		BOULEVARD GRADING PLAN		L2.4		A	
No.	DESCRIPTION	DATE																																							
1	ISSUED FOR 80% REVIEW	2024-07-25																																							
2	ISSUED FOR 90% REVIEW	2024-11-15																																							
3	ISSUED FOR 100% REVIEW	2025-02-13																																							
4	ISSUED FOR 100% DESIGN	2025-06-12																																							
No.	DESCRIPTION	DATE																																							
KEY PLAN										DRAWN BY: IBI		CHECKED BY: IBI																													
										PROJECT MGR: IBI		APPROVED BY: IBI																													

SCALE CHECK

File Location: C:\Users\zulkowski\Documents\Arcadis ACC US\ACA-00138875-338 Ave\Project Files\7 PRODDOC\7.03 Descrip\05 Landscape\Phase 1 Detail\Design\138875-Grading Plan.dwg
 Last Saved: June 12, 2025 by zulkowski\65555
 Plotted: June 12, 2025 10:49:07 AM by Zukowski, Colton

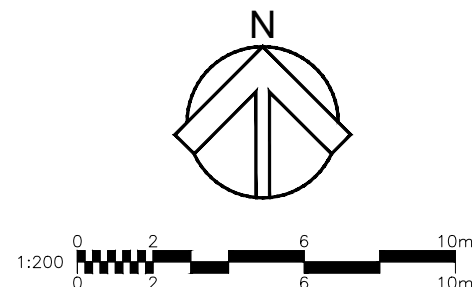

Okotoks

This drawing has been prepared solely for the intended use, thus any reproduction or distribution for any purpose other than authorized by Arcadis is forbidden. Written dimensions shall have precedence over scaled dimensions. Contractors shall verify and be responsible for all dimensions and conditions on the job, and Arcadis shall be informed of any variations from the dimensions and conditions shown on the drawing. Shop drawings shall be submitted to Arcadis for general conformance before proceeding with fabrication.

The diagram shows a horizontal timeline with eight labeled points: HWY 2A, WEDRA, WEDRB, WEDRC, WEDRD, 32 ST, TRIL A, and TRIL B. Vertical tick marks are placed at each point. WEDRB and WEDRC are highlighted with grey rectangular bars, indicating a specific duration or period.

No.	DESCRIPTION	DATE
1	ISSUED FOR 60% REVIEW	2024-07-25
2	ISSUED FOR 90% REVIEW	2024-11-15
3	ISSUED FOR 100% REVIEW	2025-02-13
4	ISSUED FOR 100% DESIGN	2025-06-12

No.	DESCRIPTION	DATE



**The Alberta
Association of
Landscape
Architects**

Ernie J Webster

Ernie J Webster

OKOTOKS, AB


PROJECT NO:	138875
DRAWN BY:	IBI
PROJECT MGR:	IBI


CHECKED BY:	IBI
APPROVED BY	IBI

SHEET TITLE

BOULEVARD GRADING
PLAN

SHEET NUMBER	ISSUE
L2.5	A

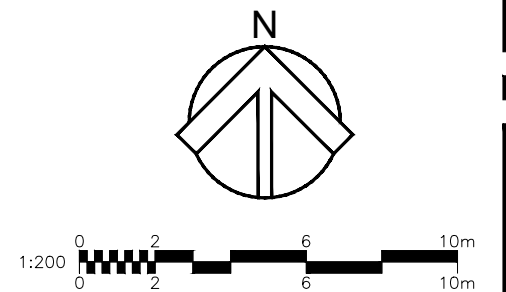[illegible][illegible]

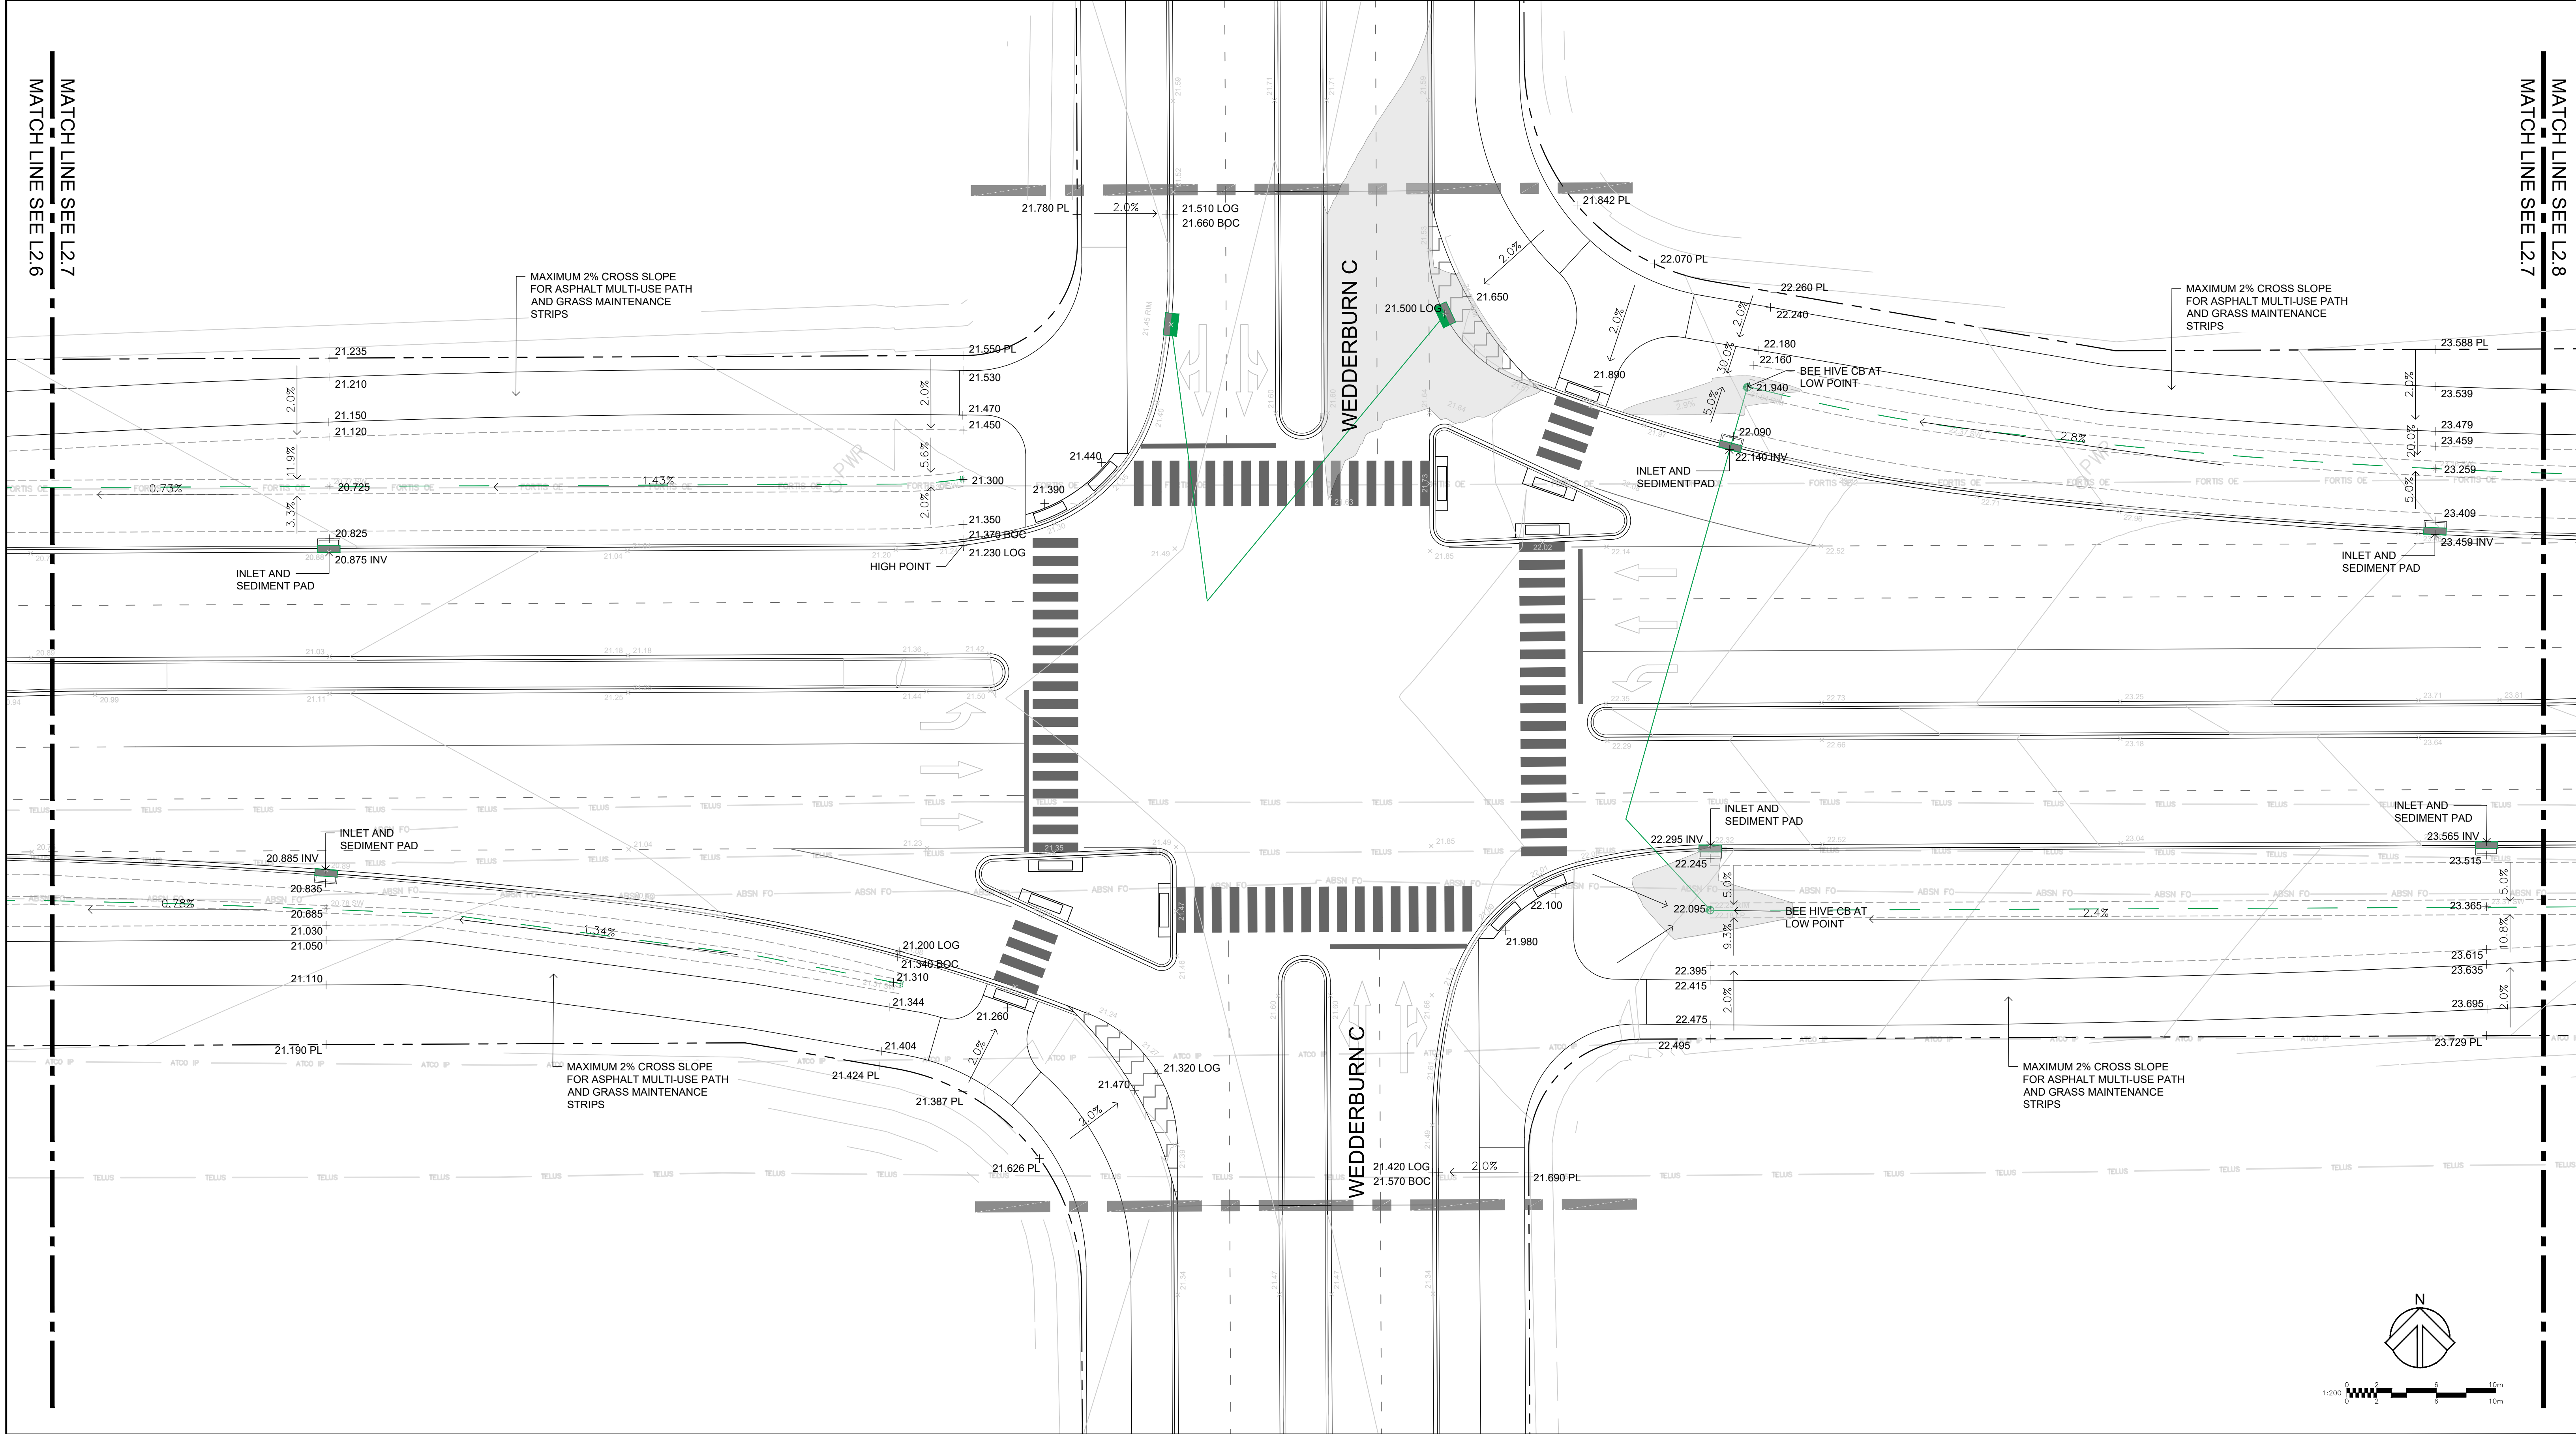

CLIENT

KEY PLAN

COPYRIGHT

This drawing has been prepared solely for the intended use, thus any reproduction or distribution for any purpose other than that authorized by Arcadis is forbidden. Written dimensions shall have precedence over scaled dimensions. Contractors shall verify and be responsible for all dimensions and conditions on the job, and Arcadis shall be informed of any variations from the dimensions and conditions shown on the drawing. Shop drawings shall be submitted to Arcadis for general conformance before proceeding with fabrication.

ISSUES

No.	DESCRIPTION	DATE
1	ISSUED FOR 60% REVIEW	2024-07-25
2	ISSUED FOR 90% REVIEW	2024-11-15
3	ISSUED FOR 100% REVIEW	2025-02-13
4	ISSUED FOR 100% DESIGN	2025-06-12

REVISIONS

No.	DESCRIPTION	DATE
-----	-------------	------

LEGEND (SEE DETAILED LEGEND, NOTES, AND PLANTING SCHEDULE ON SHEET L0.2)

Ernie J Webster

SEAL

PROJECT

338 AVE IMPROVEMENTS
NORTHBRIDGE DR TO 32 ST
DETAILED DESIGN

OKOTOKS, AB

PROJECT NO:
138875

DRAWN BY:
IBI

PROJECT MGR:
IBI

CHECKED BY:
IBI

APPROVED BY:
IBI

SHEET TITLE

BOULEVARD GRADING
PLAN


SHEET NUMBER

L2.7

ISSUE

A

MATCH LINE SEE L2.9
MATCH LINE SEE L2.8

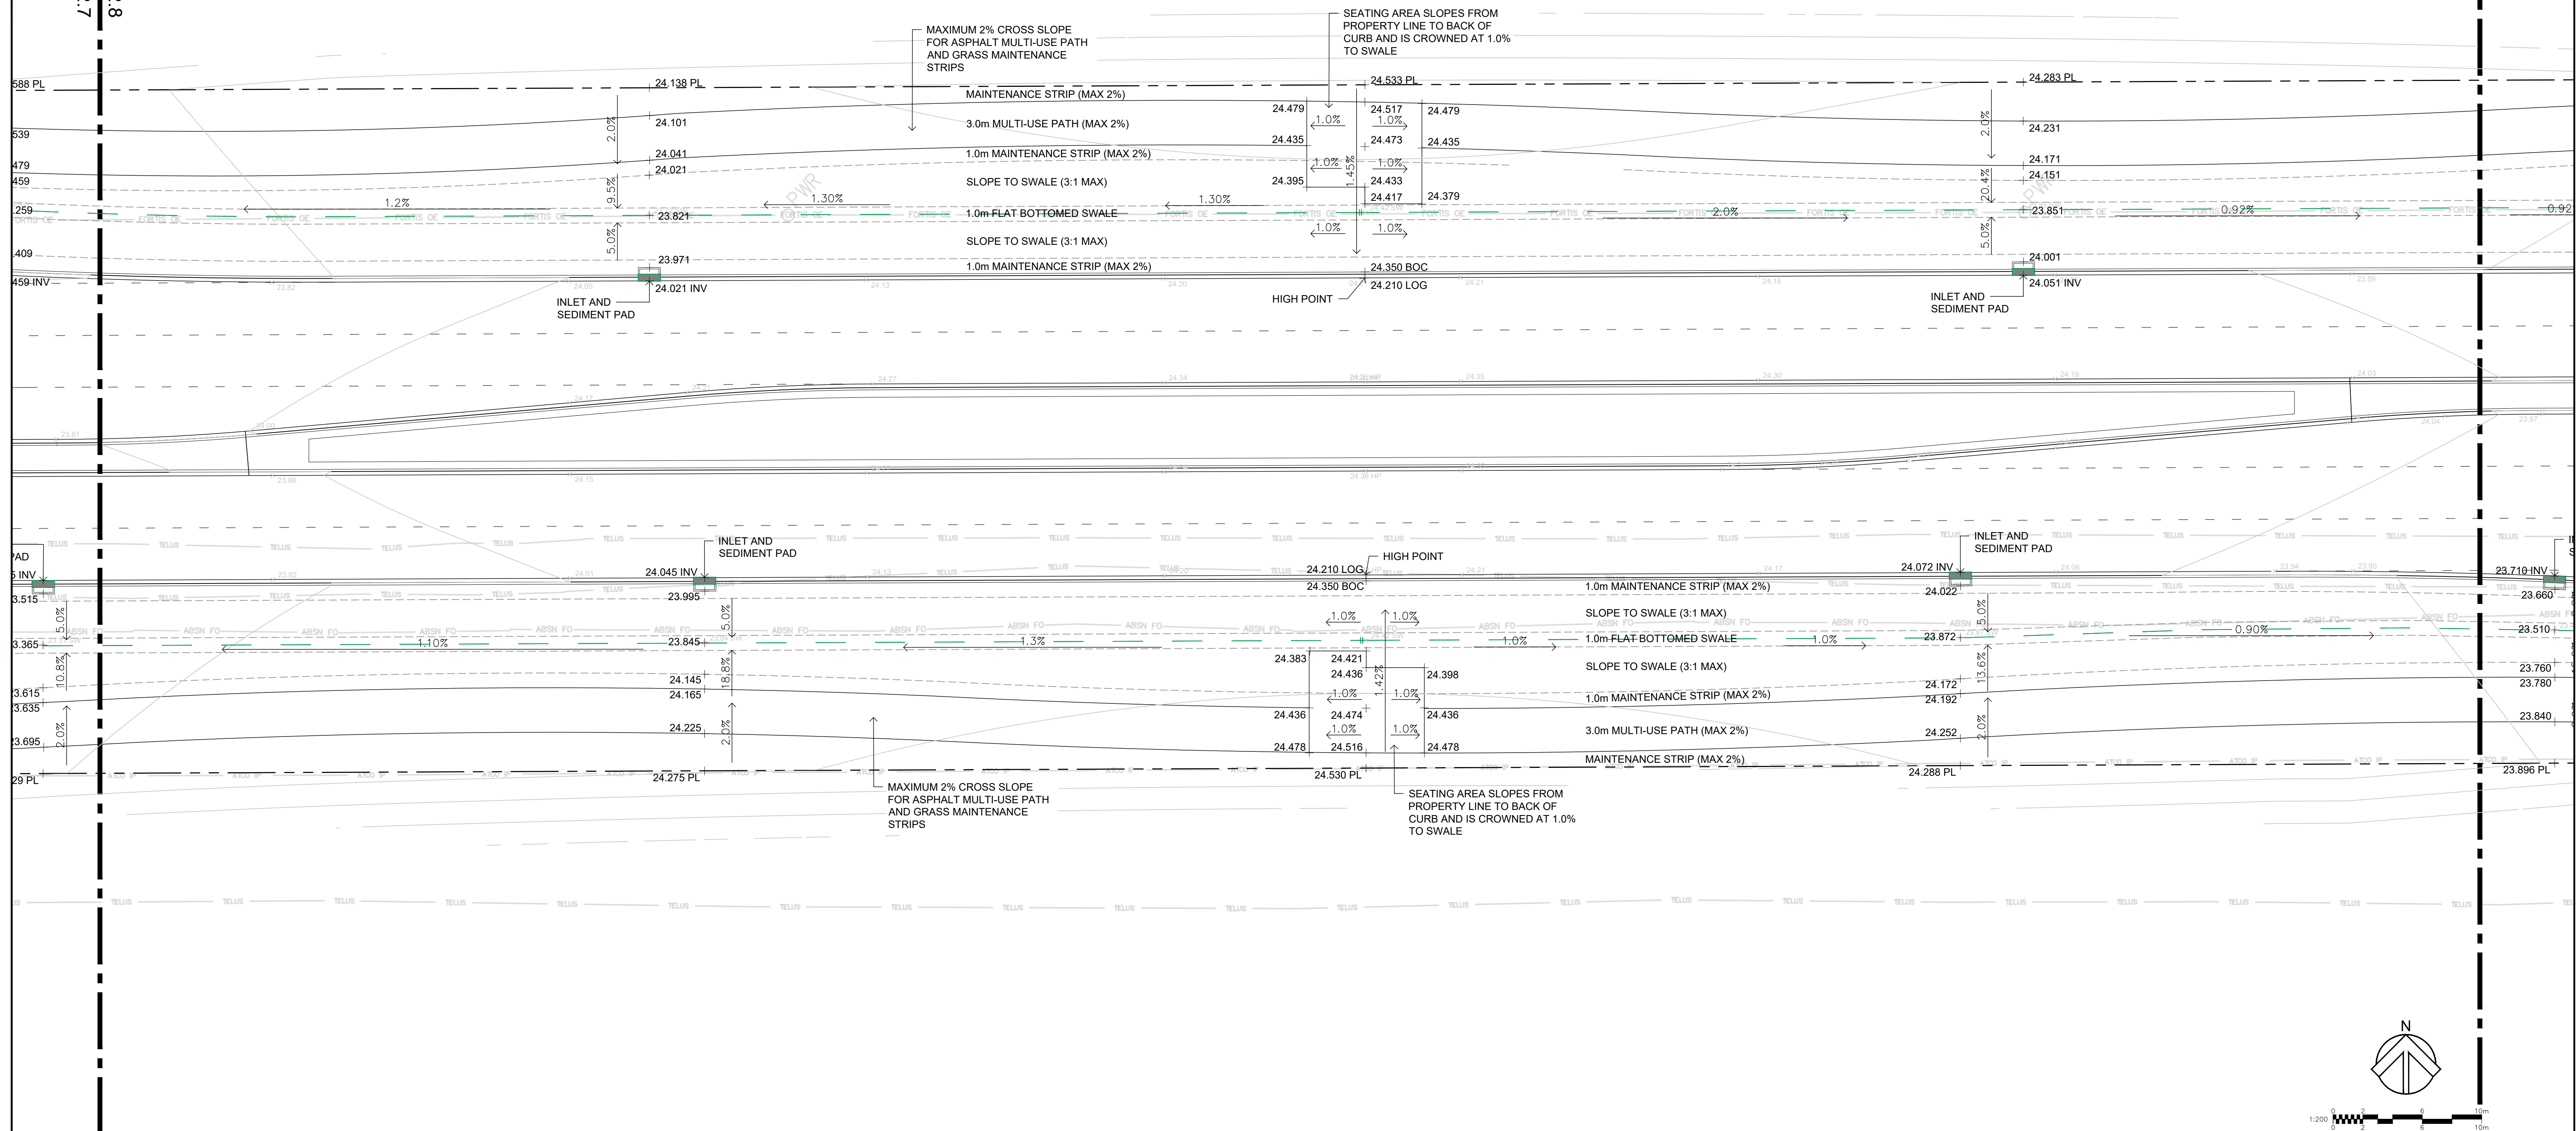


CLIENT



COPYRIGHT

This drawing has been prepared solely for the intended use, thus any reproduction or distribution for any purpose other than authorized by Arcadis is forbidden. Written dimensions shall have precedence over scaled dimensions. Contractors shall verify and be responsible for all dimensions and conditions on the job, and Arcadis shall be informed of any variations from the dimensions and conditions shown on the drawing. Shop drawings shall be submitted to Arcadis for general conformance before proceeding with fabrication.

KEY PLAN

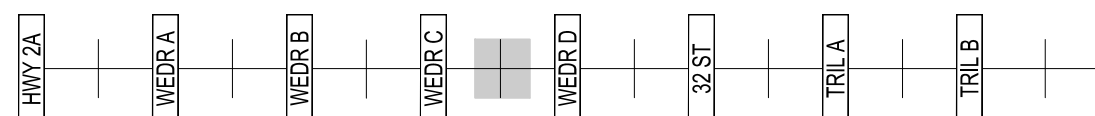

ISSUES


[illegible]

REVISIONS	
-----------	--

[illegible]

LEGEND (SEE DETAILED LEGEND, NOTES, AND PLANTING SCHEDULE ON SHEET L0.2)

SEAL

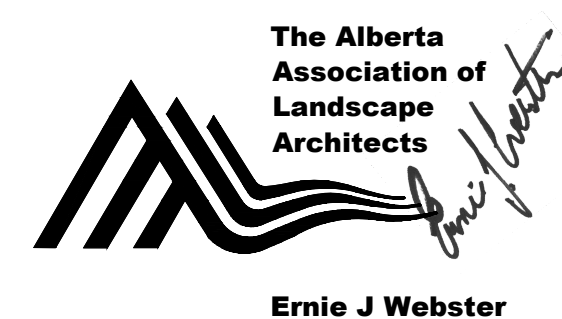

PROJECT
338 AVE IMPROVEMENTS
NORTHRIDGE DR TO 32 ST
DETAILED DESIGN

OKOTOKS, AB

PROJECT NO:

138875

DRAWN BY:


CHECKED BY:

IBI	
-----	--

SHEET TITLE
BOULEVARD G
PLAN

SHEET NUMBER
L2.8

ISSUE
A

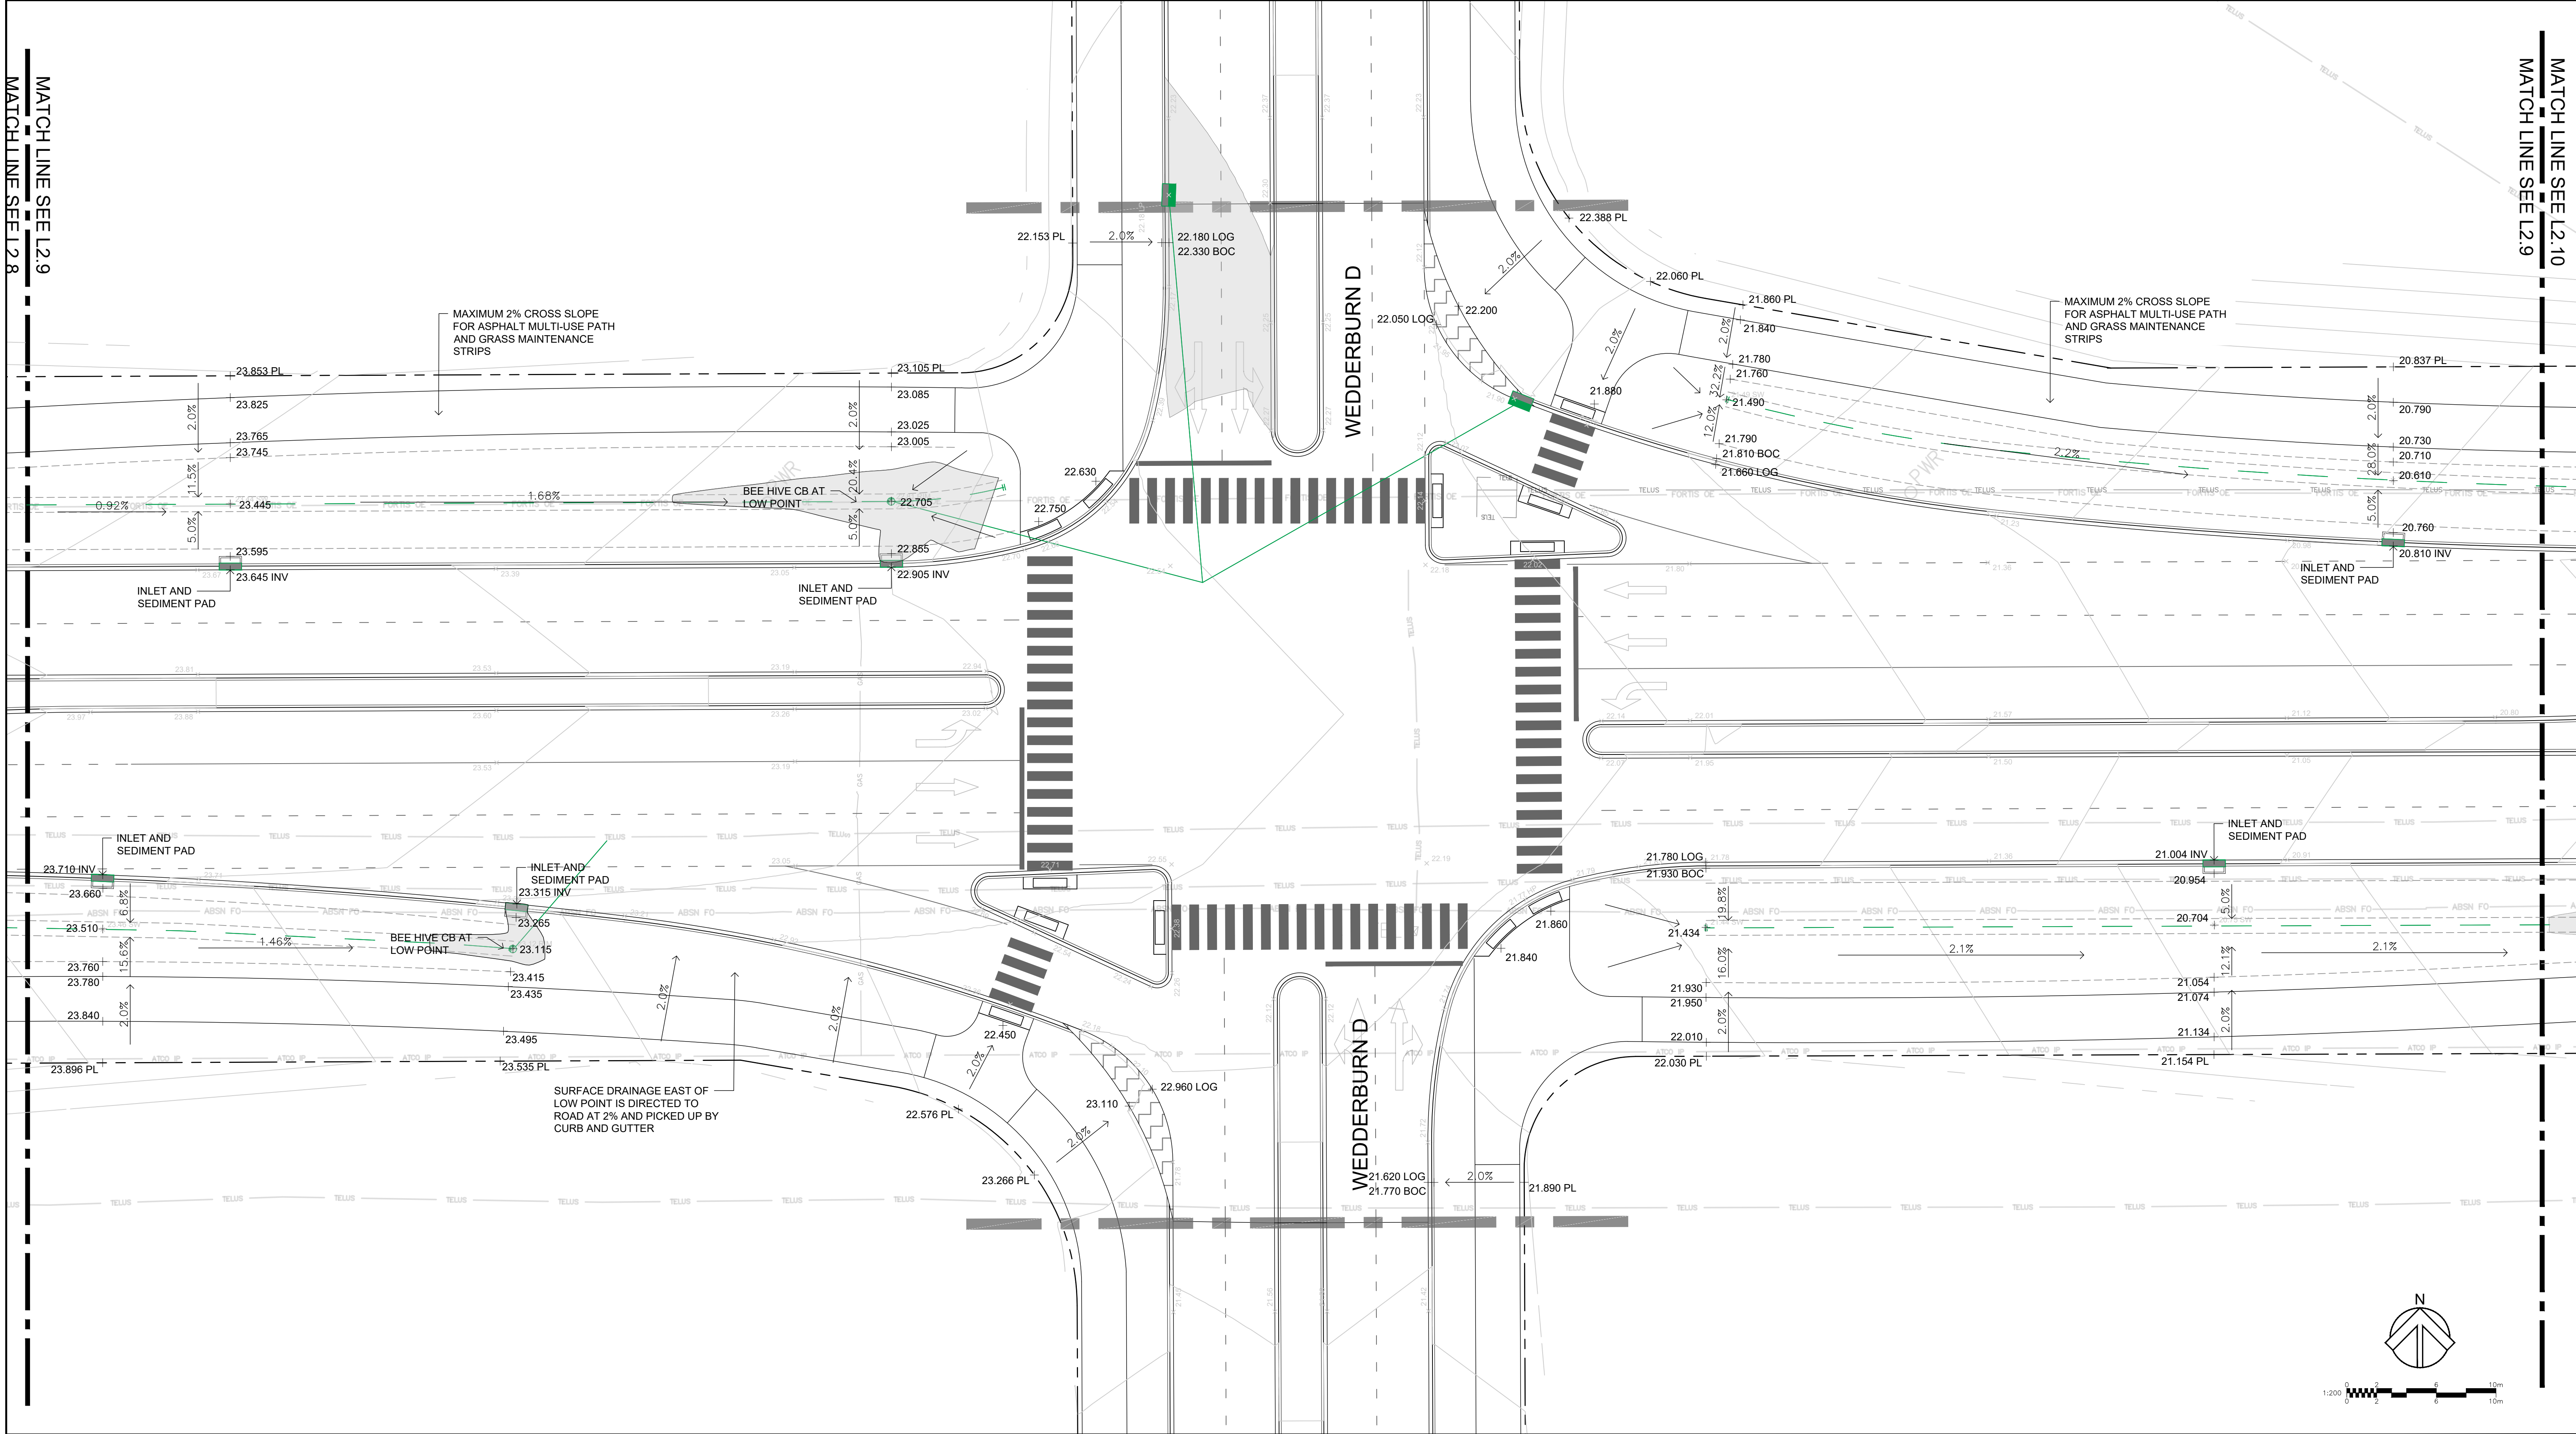

CLIENT

KEY PLAN

COPYRIGHT

This drawing has been prepared solely for the intended use, thus any reproduction or distribution for any purpose other than that authorized by Arcadis is forbidden. Written dimensions shall have precedence over scaled dimensions. Contractors shall verify and be responsible for all dimensions and conditions on the job, and Arcadis shall be informed of any variations from the dimensions and conditions shown on the drawing. Shop drawings shall be submitted to Arcadis for general conformance before proceeding with fabrication.

ISSUES

No.	DESCRIPTION	DATE
1	ISSUED FOR 60% REVIEW	2024-07-25
2	ISSUED FOR 90% REVIEW	2024-11-15
3	ISSUED FOR 100% REVIEW	2025-02-13
4	ISSUED FOR 100% DESIGN	2025-06-12

REVISIONS

No.	DESCRIPTION	DATE
-----	-------------	------

LEGEND (SEE DETAILED LEGEND, NOTES, AND PLANTING SCHEDULE ON SHEET L0.2)

SEAL

PROJECT

338 AVE IMPROVEMENTS
NORTHBRIDGE DR TO 32 ST
DETAILED DESIGN

OKOTOKS, AB

PROJECT NO:
138875

DRAWN BY:
IBI

PROJECT MGR:
IBI

CHECKED BY:
IBI

APPROVED BY:
IBI

SHEET TITLE

BOULEVARD GRADING
PLAN

SHEET NUMBER

L2.9

ISSUE


A

FILE LOCATION: C:\Users\zakiw\k6550\DCAD\CDoc\Arcadis ACC US\ACA-00138875-338 Ave\Project Files\7_PRODDOC\7.03_Design\05_Landscape\Phase 1_Detail Design\138875-Grading Plan.dwg

Plotted: June 12, 2025 10:49:46 AM by Zukowski, Colin

LOADING	ISSUE A	SCALE CHECK	FILE LOCATION: C:\Users\zukunftowski\Documents\ACC\USACA-001\38675-338 Ave\Project Files\T_PROJECTDOC\7.03_Desig\Desig\Phase 1 Detail Design\138975-Grading Plan.dwg PLOTTED: June 12, 2025, 10:49:57 AM by zukowski, Coton
---------	-------------------	-------------	--

[illegible]

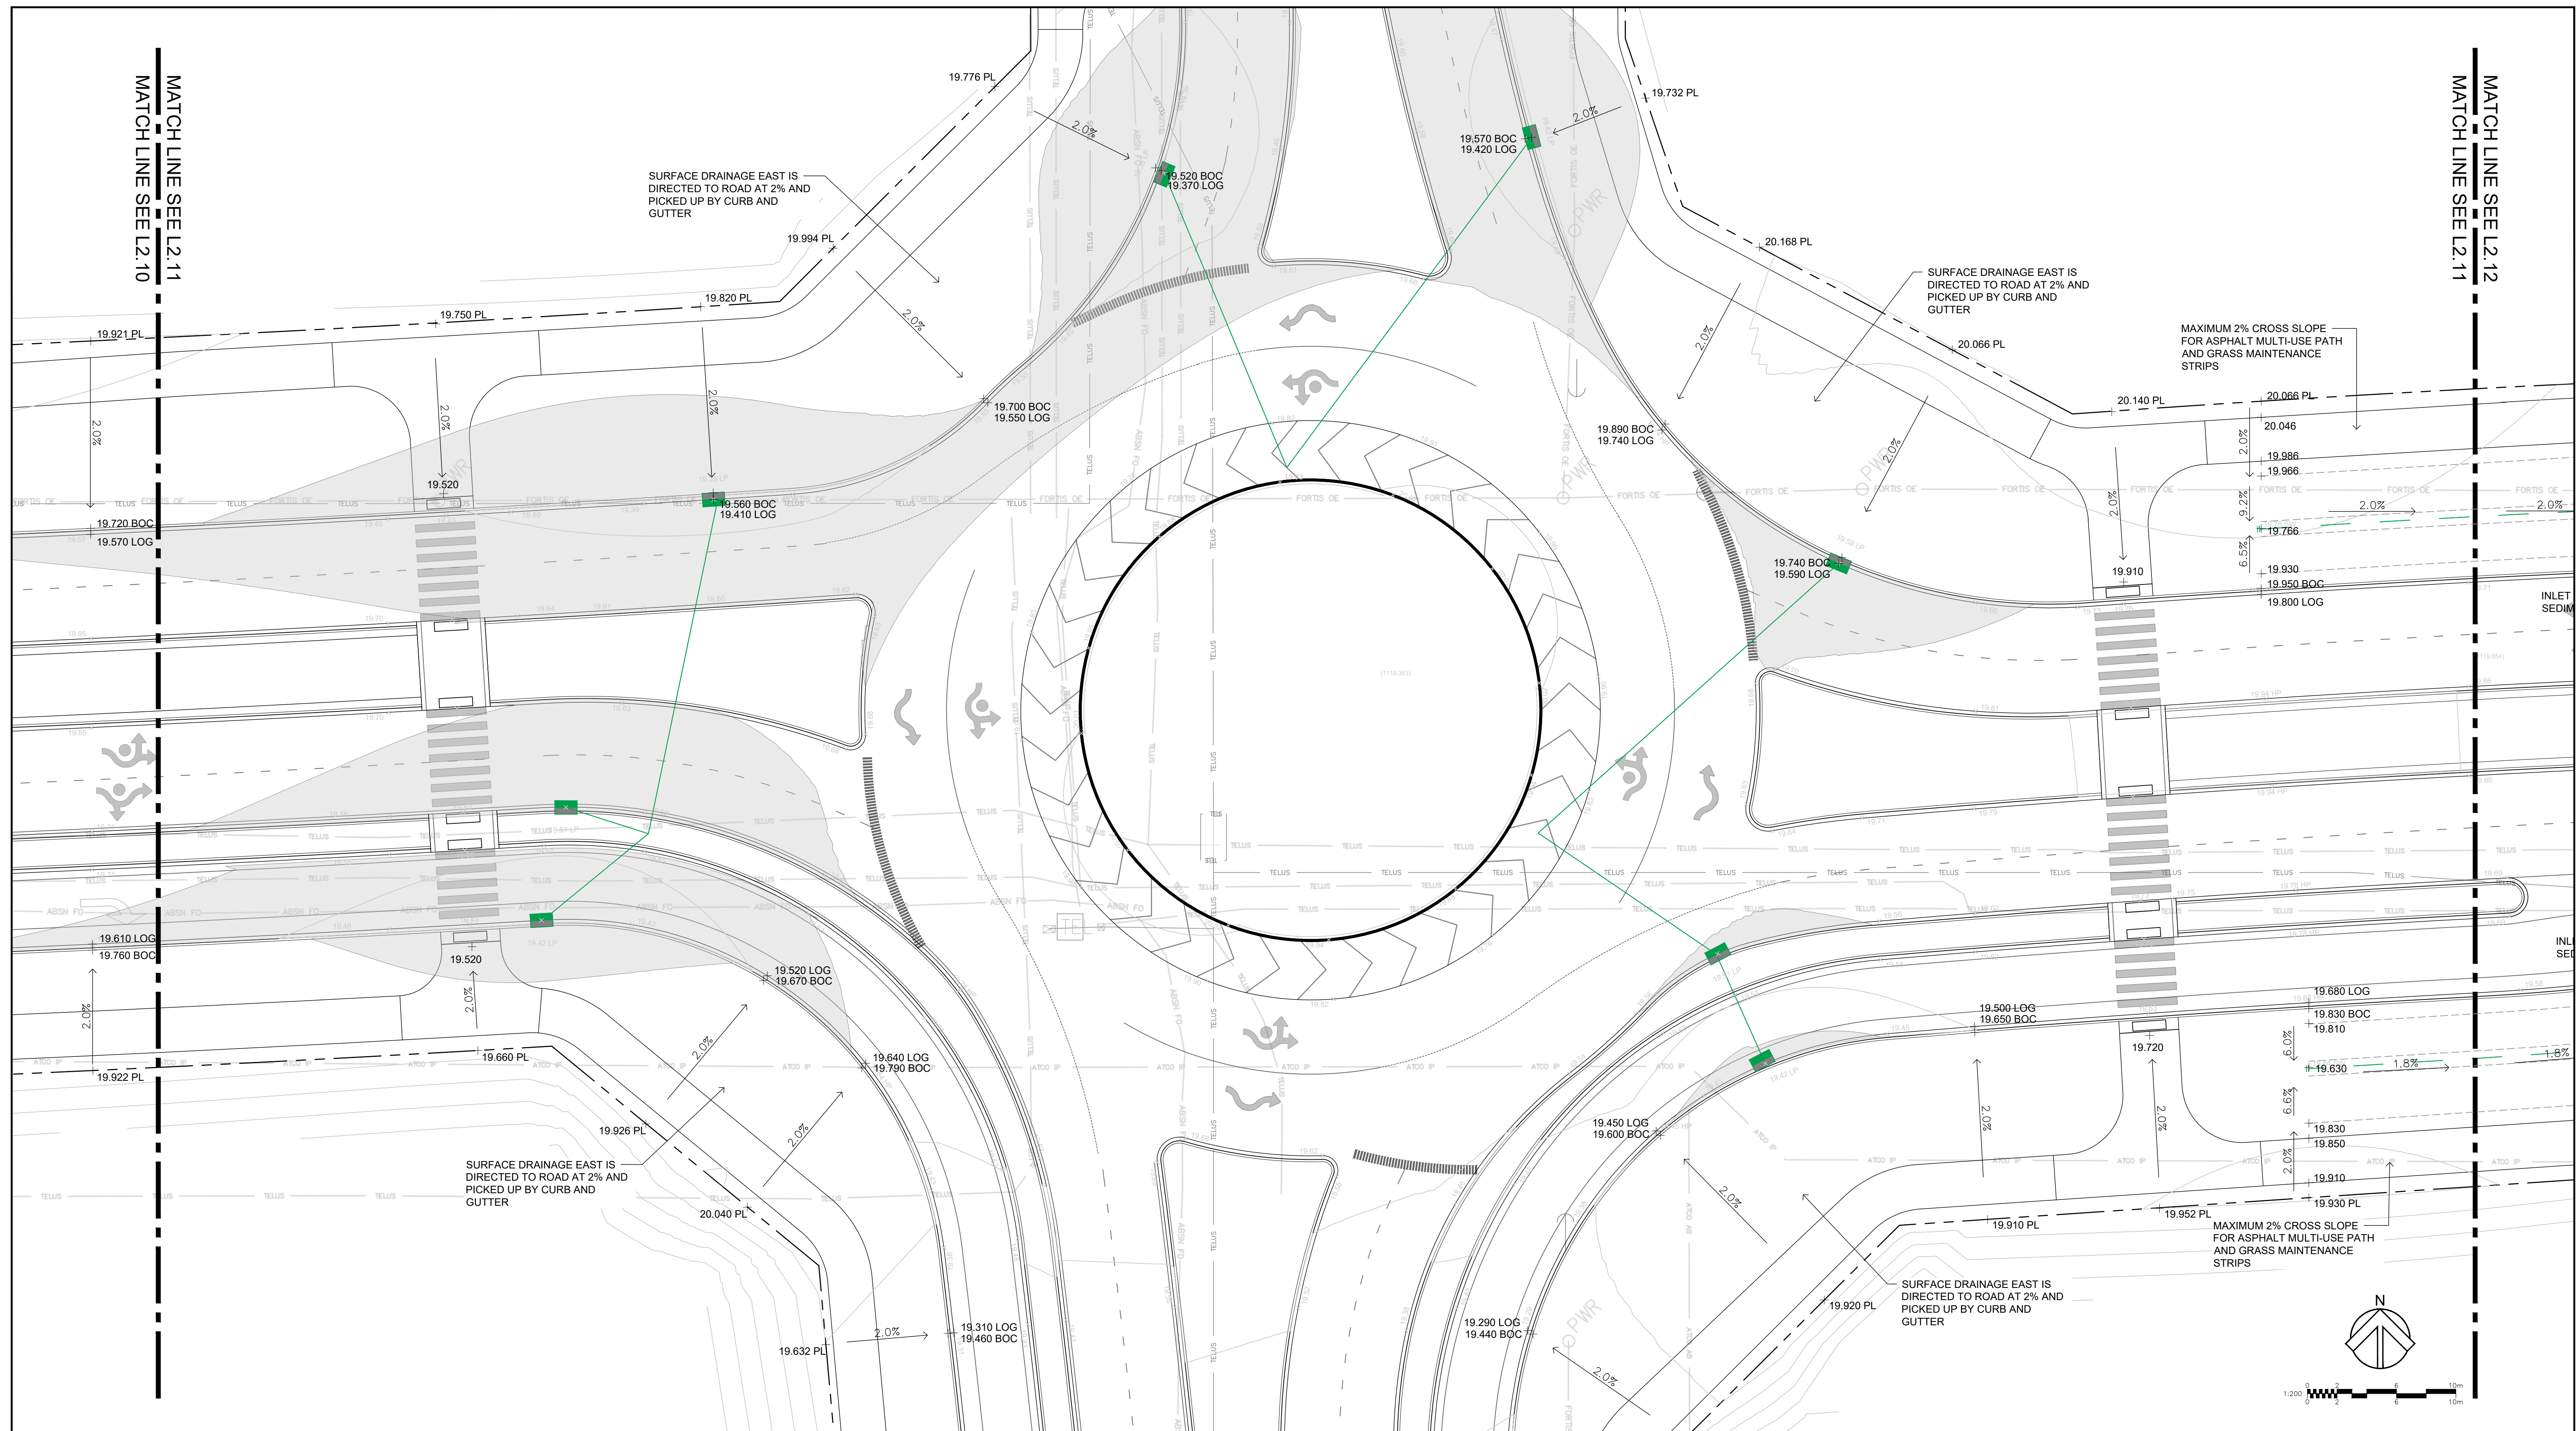


CLIENT



COPYRIGHT

This drawing has been prepared solely for the intended use, thus any reproduction or distribution for any purpose other than authorized by Arcadis is forbidden. Written dimensions shall have precedence over scaled dimensions. Contractors shall verify and be responsible for all dimensions and conditions on the job, and Arcadis shall be informed of any variations from the dimensions and conditions shown on the drawing. Shop drawings shall be submitted to Arcadis for general conformance before proceeding with fabrication.

KEY PLAN

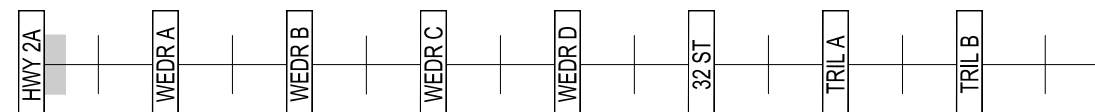


ISSUES

[illegible][illegible][illegible]

LEGEND (SEE DETAILED LEGEND, NOTES, AND PLANTING SCHEDULE ON SHEET L0.2)

SEAL

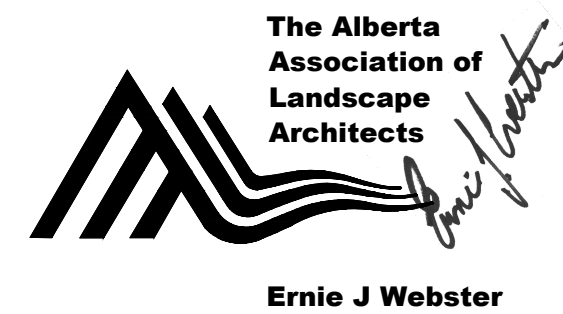

PROJECT
338 AVE IMPROVEMENTS
NORTHRIDGE DR TO 32 ST
DETAILED DESIGN

OKOTOKS, AB

PROJECT NO:

138875

CHECKED BY:


IBI	
-----	--

SHEET TITLE

BOULEVARD GRADING
PLAN

SHEET NUMBER
1211

ISSUE
A

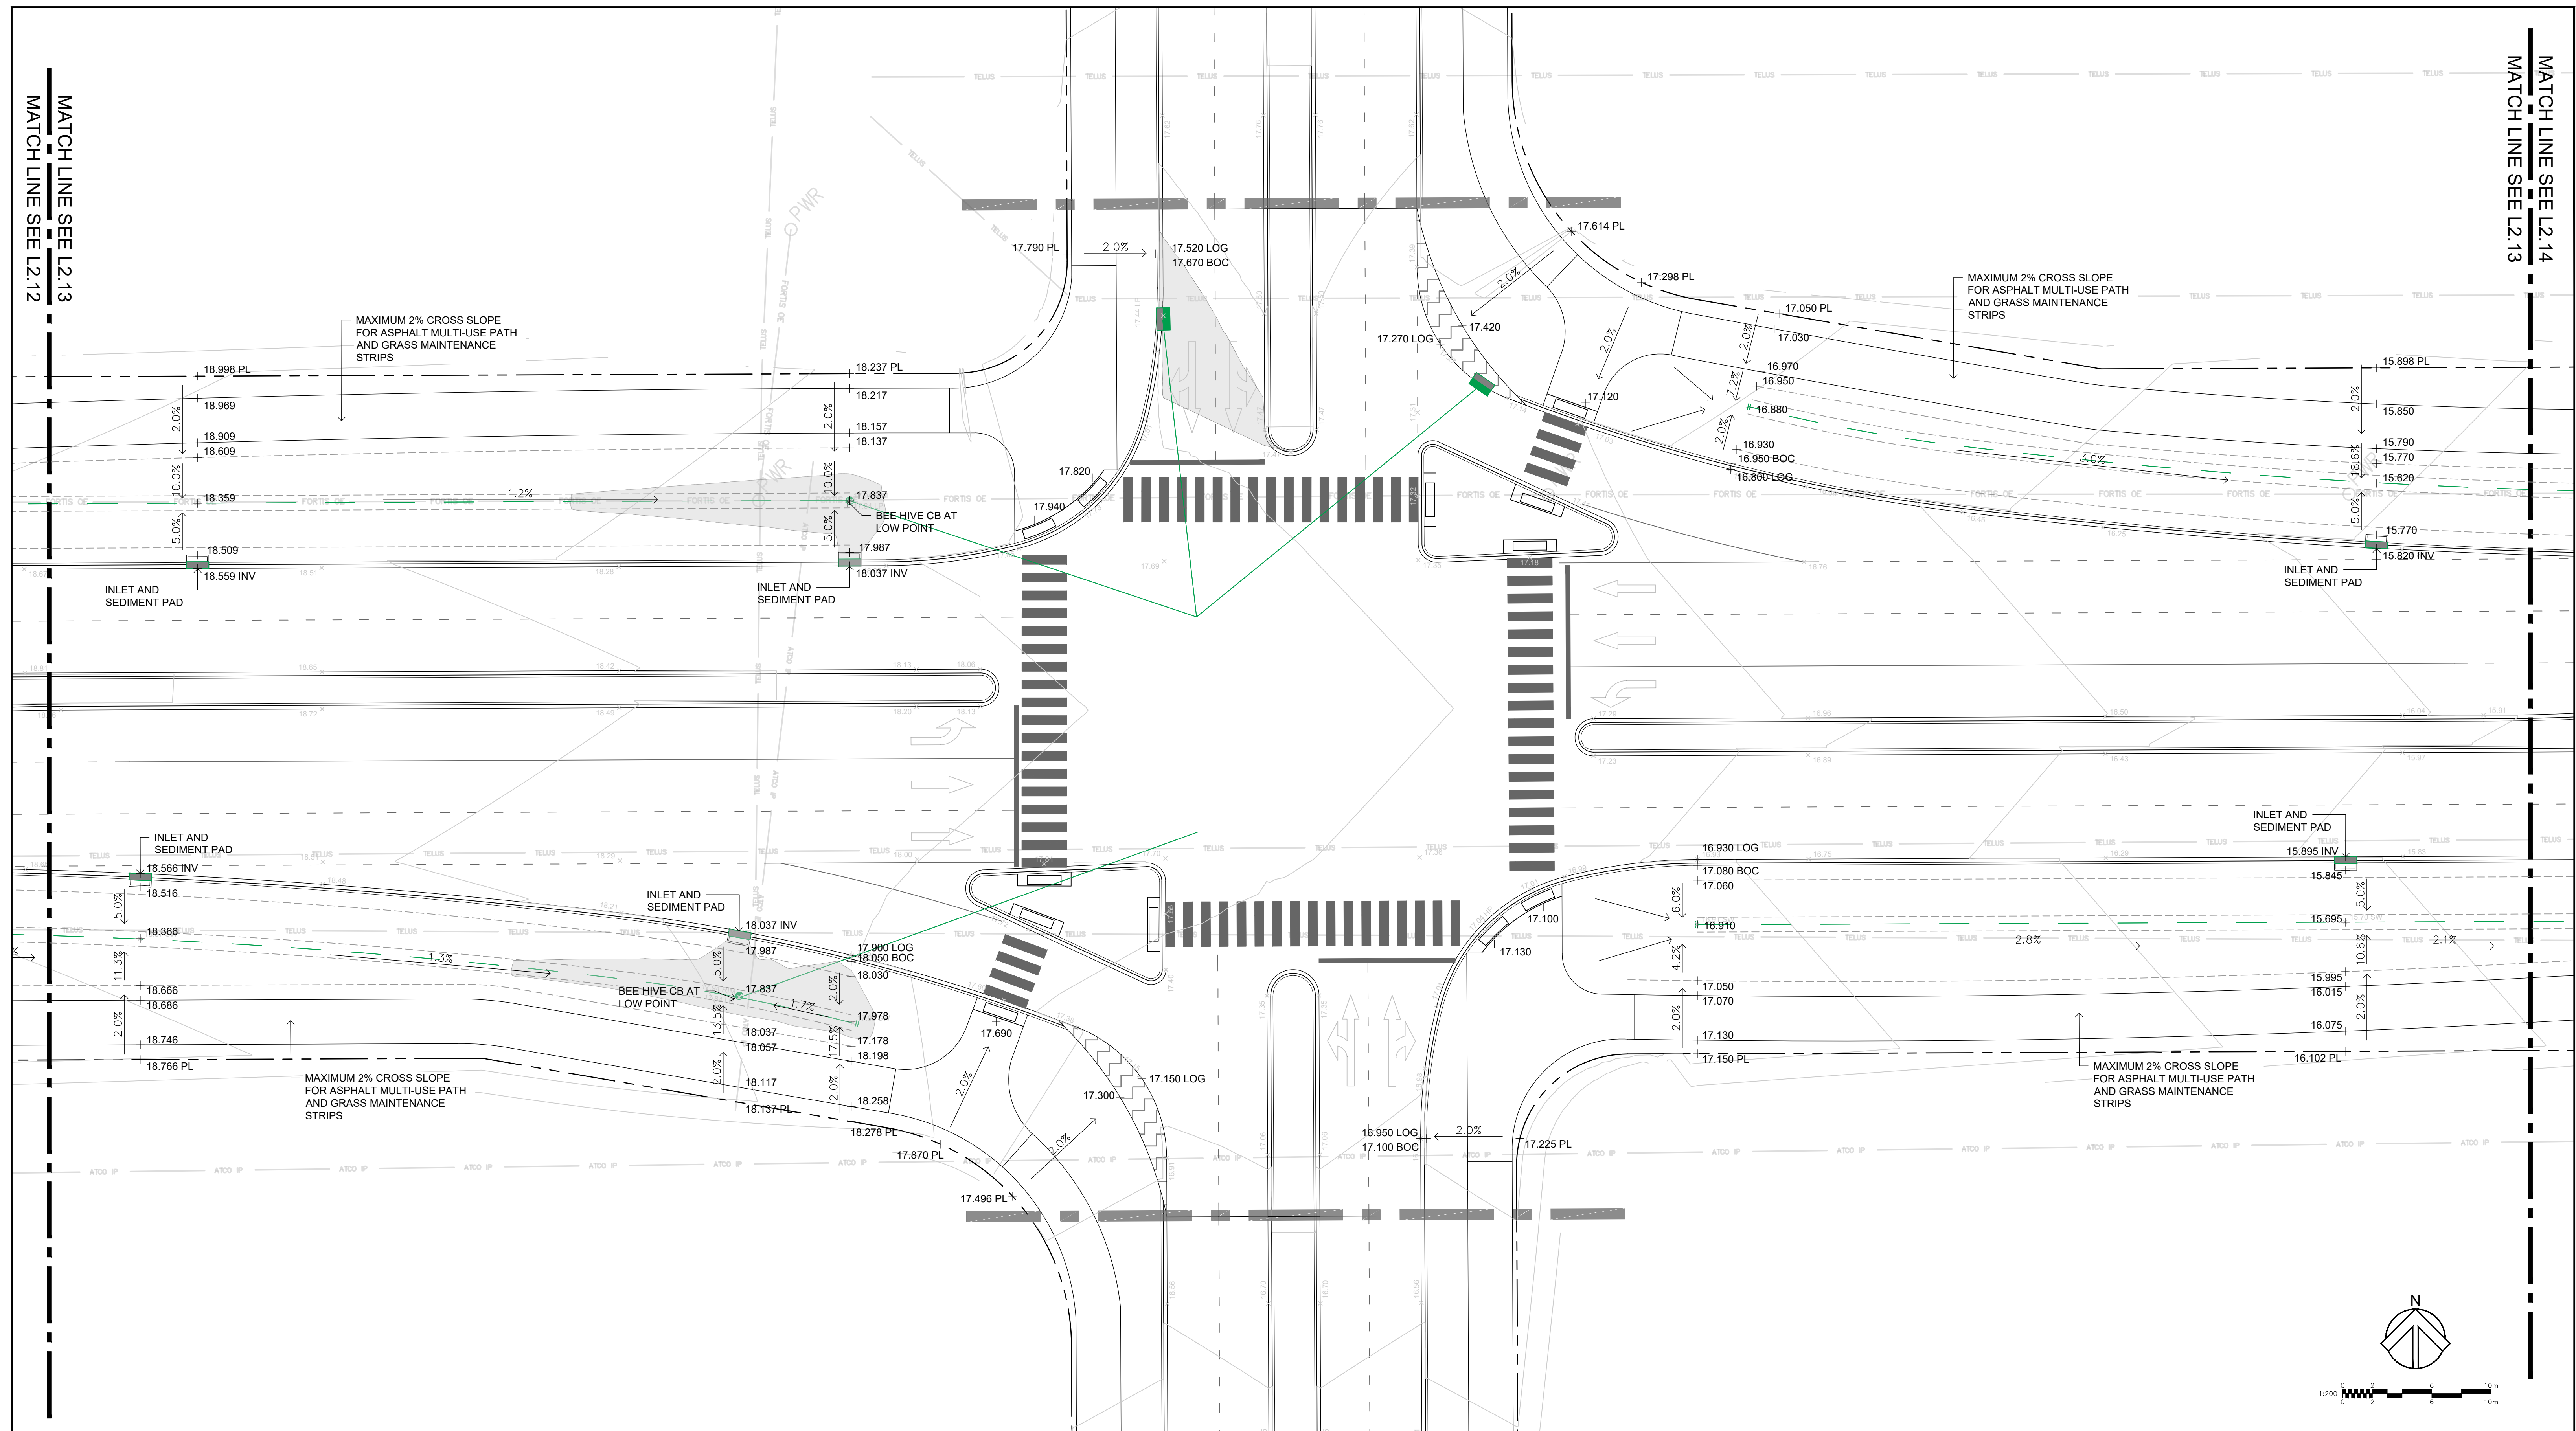


CLIENT



COPYRIGHT


This drawing has been prepared solely for the intended use, thus any reproduction or distribution for any purpose other than authorized by Arcadis is forbidden. Written dimensions shall have precedence over scaled dimensions. Contractors shall verify and be responsible for all dimensions and conditions on the job, and Arcadis shall be informed of any variations from the dimensions and conditions shown on the drawing. Shop drawings shall be submitted to Arcadis for general conformance before proceeding with fabrication.

KEY PLAN

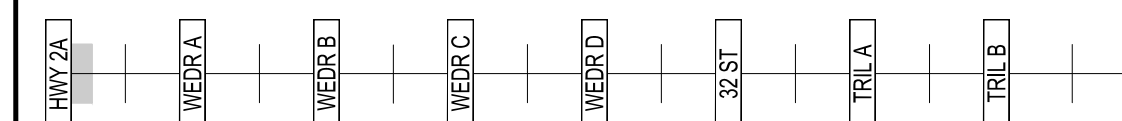[illegible]

LEGEND (SEE DETAILED LEGEND, NOTES, AND PLANTING SCHEDULE ON SHEET L0.2)

SEAL

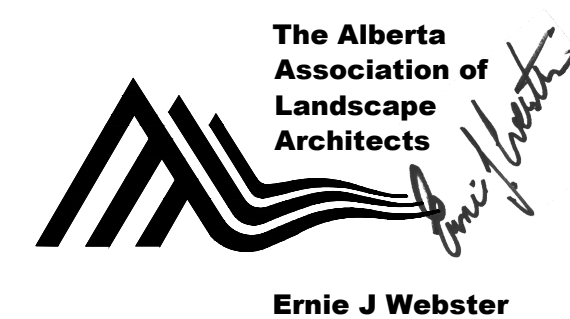

PROJECT
338 AVE IMPROVEMENTS
NORTHRIDGE DR TO 32 ST
DETAILED DESIGN

OKOTOKS, AB

SHEET TITLE

BOULEVARD GRADING
PLAN

PROJECT NO:

138875


CHECKED BY:


IBI
PROJECT MON

IBI	
APPROVED BY	

SHEET NUMBER L2.13	ISSUE A
------------------------------	-------------------

File Location: C:\Users\zukowsk66555\Documents\Arcadis ACC USACA-001\38875-338 AveE\Project Files\7 PRODDOC\7.03 Design\05 Landscape\Phase 1 Detail Design\138875-Planting Plan.dwg
Last Saved: June 12, 2025, by zukowsk66555
Plotted: June 12, 2025 10:52:16 AM by Zukowski, Colton

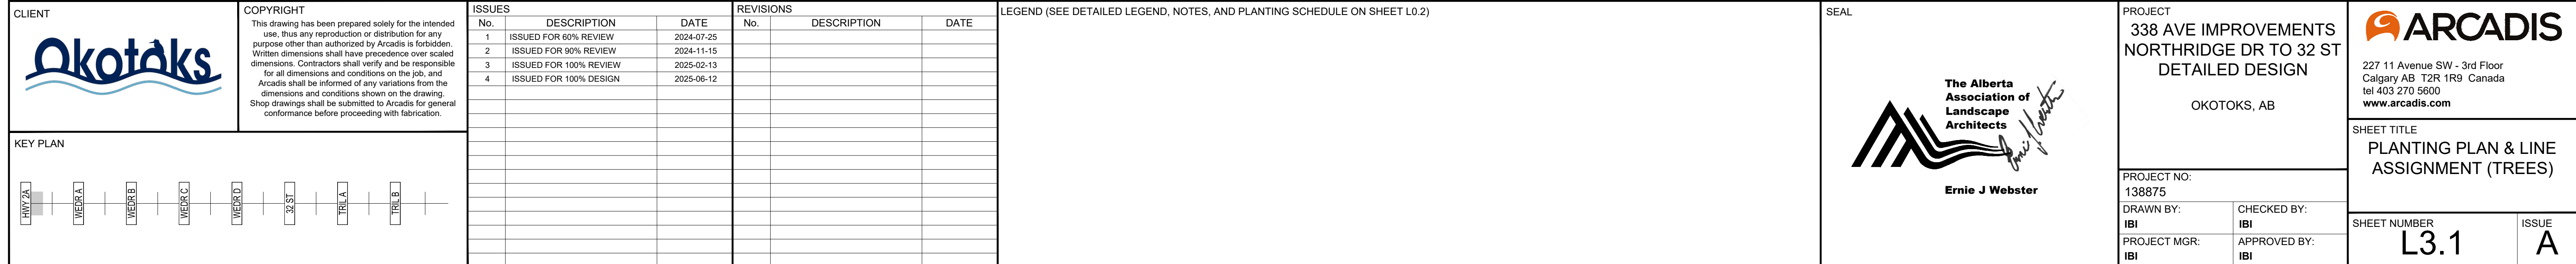


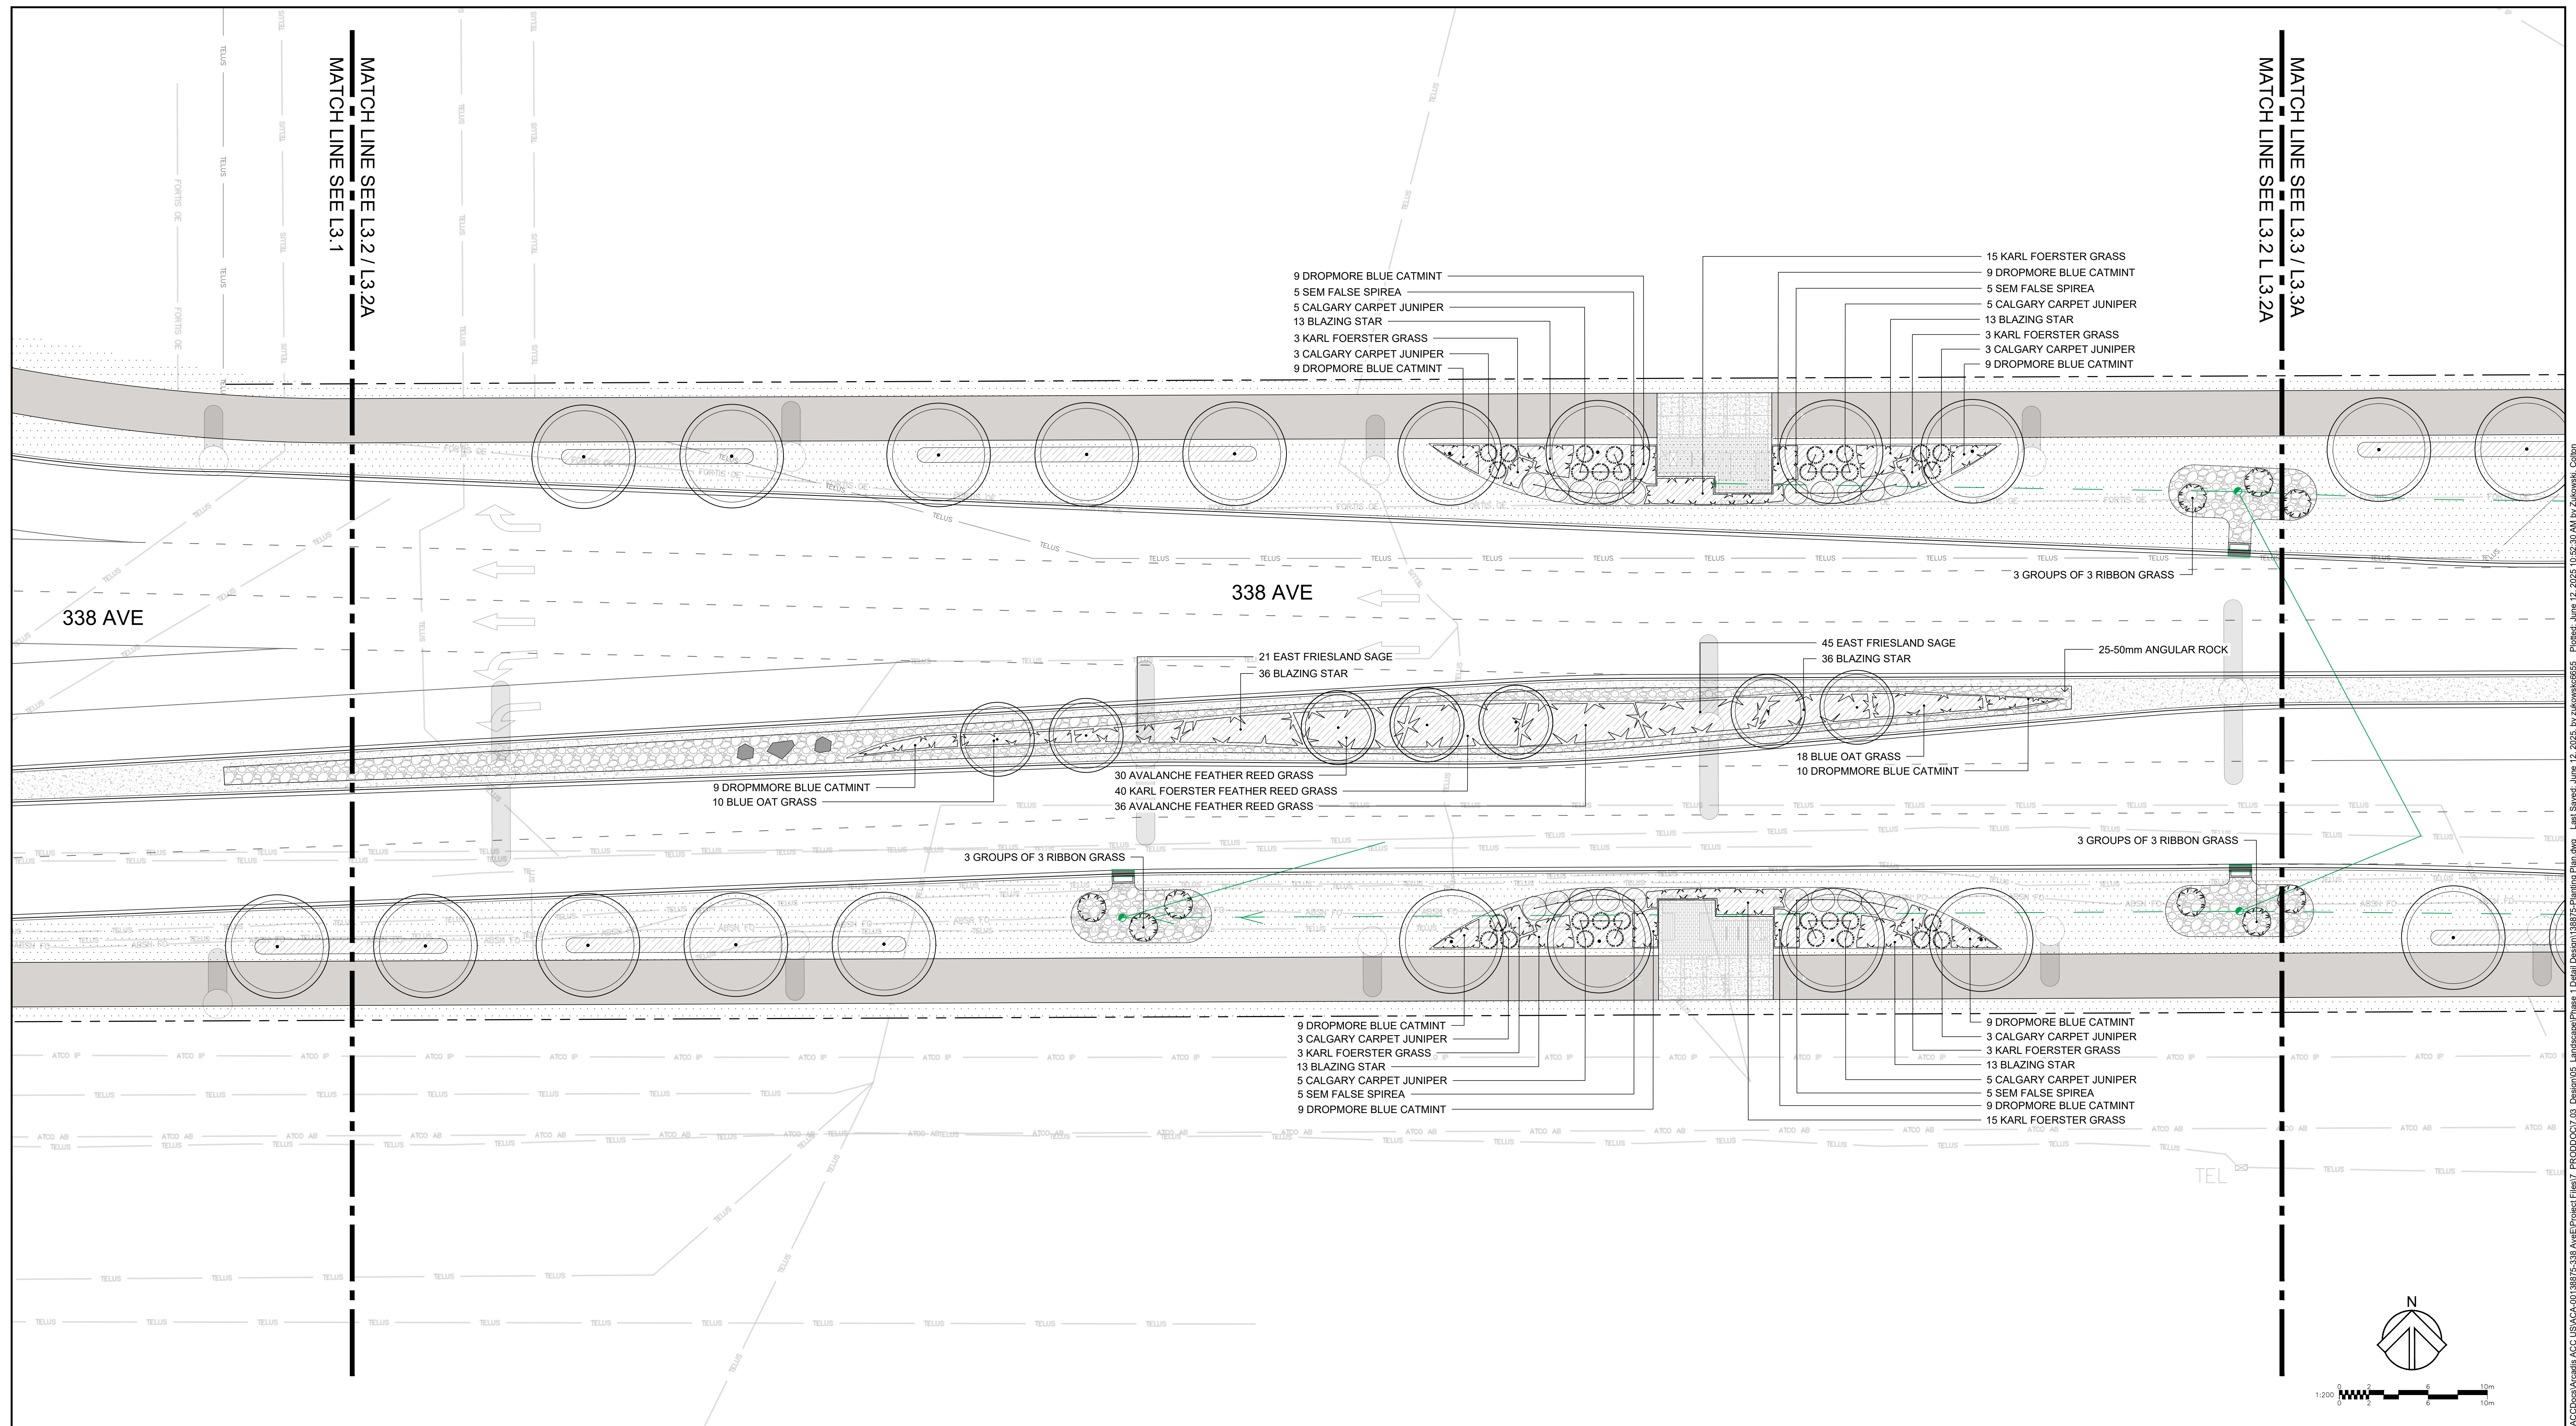

CLIENT



KEY PLAN

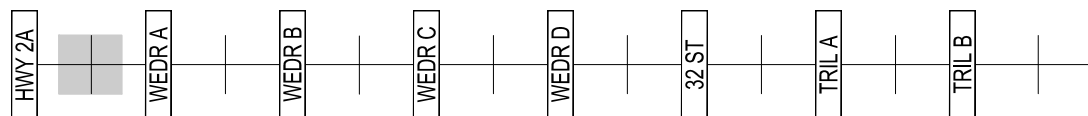

COPYRIGHT

This drawing has been prepared solely for the intended use, thus any reproduction or distribution for any purpose other than authorized by Arcadis is forbidden. Written dimensions shall have precedence over scaled dimensions. Contractors shall verify and be responsible for all dimensions and conditions on the job, and Arcadis shall be informed of any variations from the dimensions and conditions shown on the drawing. Shop drawings shall be submitted to Arcadis for general conformance before proceeding with fabrication.

ISSUES	
--------	--

[illegible]

REVISIONS	
No.	Description

[illegible]

LEGEND (SEE DETAILED LEGEND, NOTES, AND PLANTING SCHEDULE ON SHEET L0.2)

SEAL



PROJECT
338 AVE IMPROVEMENTS
NORTHRIDGE DR TO 32 ST
DETAILED DESIGN

OKOTOKS, AB

PROJECT NO:

138875

DRAWN BY:
IBI

CHECKED BY:

CHECKED BY:
IBI




227 11 Avenue SW - 3rd Floor
Calgary AB T2R 1R9 Canada
tel 403 270 5600
www.arcadis.com

SHEET TITLE
PLANTING PLAN & LINE
ASSIGNMENT (SHRUBS
AND PERENNIALS)

SHEET NUMBER
L3.2A

SSUE
A

	Scale Check	Last Saved	Plotter	File Location	File Name
SCALE CHECK		June 12, 2025 10:52:41 AM	bv.zukowski	C:\Users\zikowski\Documents\ACCDocs\Arcadis AGC USVACA-001\38875-338 AveE\Protect Files\PRODDOCVY 03 Desim\05 Landscape Phase I Detail Design\138875-Planting Plan.dwg	138875-Planting Plan.dwg

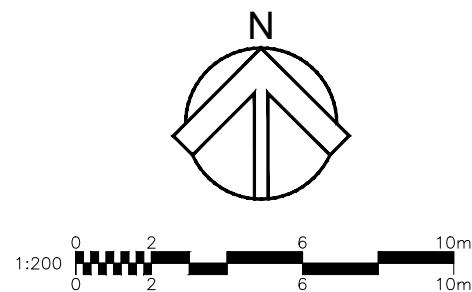

Okotoks

This drawing has been prepared solely for the intended use, thus any reproduction or distribution for any purpose other than authorized by Arcadis is forbidden. Written dimensions shall have precedence over scaled dimensions. Contractors shall verify and be responsible for all dimensions and conditions on the job, and Arcadis shall be informed of any variations from the dimensions and conditions shown on the drawing. Shop drawings shall be submitted to Arcadis for general conformance before proceeding with fabrication.

[illegible][illegible]

**The Alberta
Association of
Landscape
Architects**



Ernie J Webster

APPROVED BY

ISSUE
A

SCALE CHECK

File Location: C:\Users\zukowski\66555\DC\ACCD\Docs\Arcadis ACC USACA-001\38875-338 AveE\Project Files\7 PRODDOCY\03 Design\05 Landscape\Phase 1 Detail Design\138875-Planting Plan.dwg

Last Saved: June 12, 2025, by zukowski66555. Plotted: June 12, 2025 10:52:50 AM by Zukowski, Colton

MATCH LINE SEE L3.3 / L3.3A

MATCH LINE SEE L3.4 / L3.4A

338 AVE


WEDDERBURN A

3 GROUPS OF 3 RIBBON GRASS

3 GROUPS OF 3 RIBBON GRASS


0 2 4 6 8 10m

0 2 4 6 8 10m

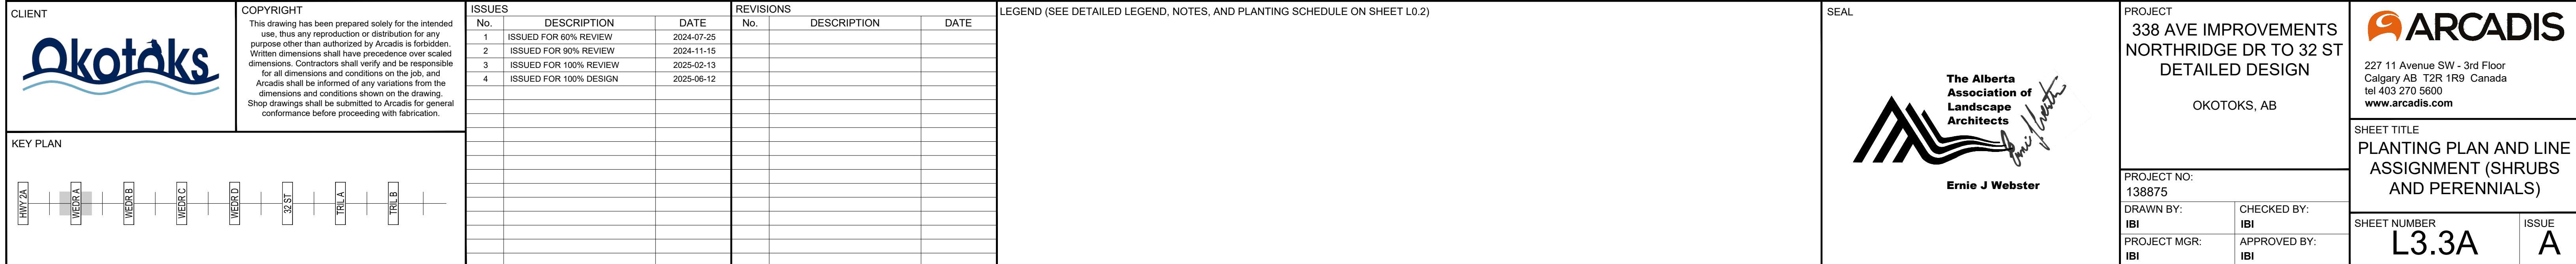


SCALE CHECK

SCALE CHECK

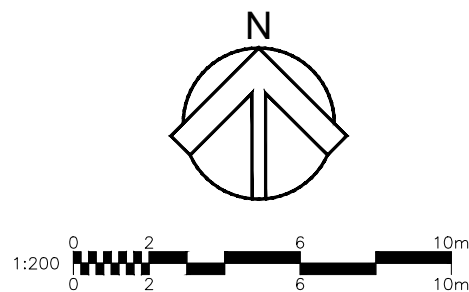


SHEET NUMBER L3.4	ISSUE A
-----------------------------	-------------------

1000000

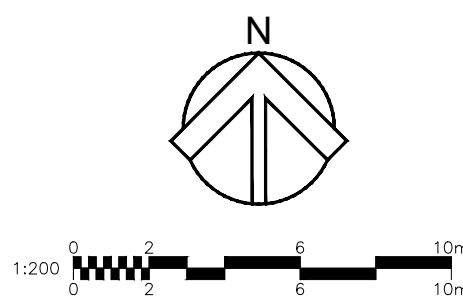

SHEET NUMBER L3.4A	ISSUE A
------------------------------	-------------------

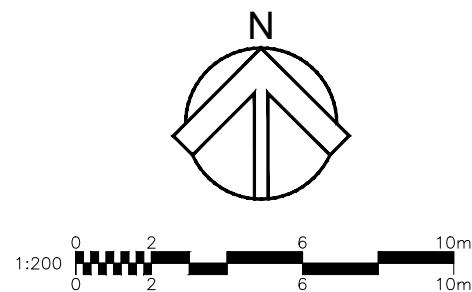
[illegible]

SHEET NUMBER	ISSUE
L3.5	A

SCALE CHECK

File Location: C:\Users\zukowski\66555\DC\ACCD\Docs\Arcadis ACC USACA-001\38875-338 AveE\Project Files\7 PRODDOCY\03 Design\05 Landscape\Phase 1 Detail Design\138875-Planting Plan.dwg

Last Saved: June 12, 2025, by zukowski66555. Plotted: June 12, 2025 10:53:25 AM by Zukowski, Colton

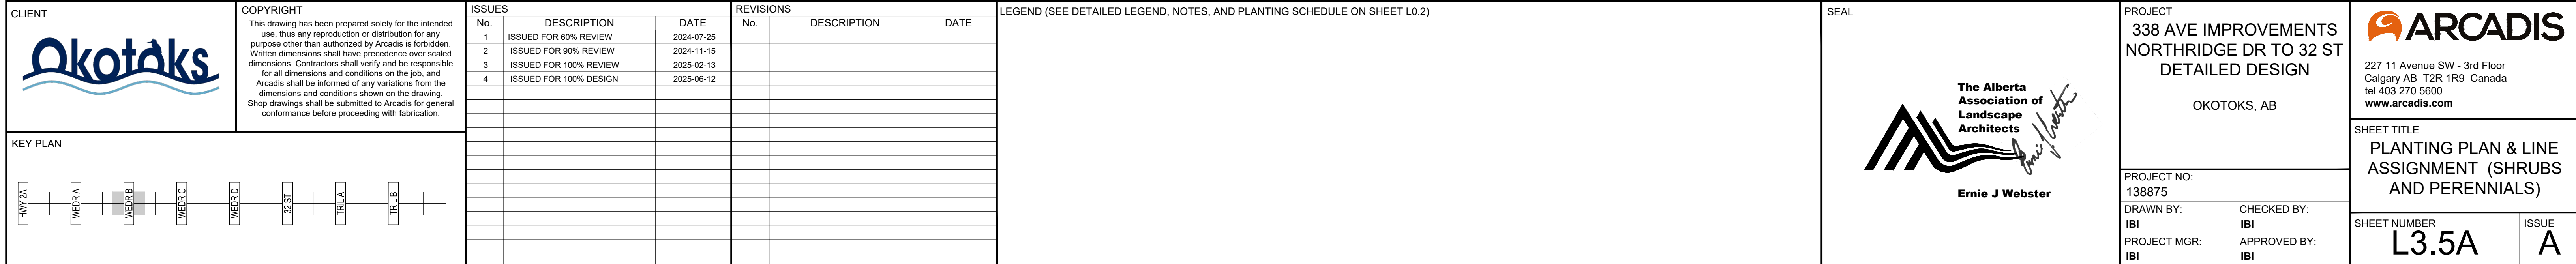

SCALE CHECK

File Location: C:\Users\zukowski\OneDrive\Documents\ArCADes ACC USCA-001\38875-338 AveE\Project Files\7 PRODDOCY\03 Design\05 Landscape\Phase 1 Detail Design\138875-Planting Plan.dwg Last Saved: June 12, 2025, by zukowski66555 Plotted: June 12, 2025 10:53:40 AM by Zukowski, Collon

MATCH LINE SEE L3.6 / L3.6A
MATCH LINE SEE L3.5 / L3.5A

9 DROPMORE BLUE CATMINT
5 SEM FALSE SPIREA
5 CALGARY CARPET JUNIPER
13 BLAZING STAR
3 KARL FOERSTER GRASS
3 CALGARY CARPET JUNIPER
9 DROPMORE BLUE CATMINT

15 KARL FOERSTER GRASS
9 DROPMORE BLUE CATMINT
5 SEM FALSE SPIREA
5 CALGARY CARPET JUNIPER
13 BLAZING STAR
3 KARL FOERSTER GRASS
3 CALGARY CARPET JUNIPER
9 DROPMORE BLUE CATMINT

3 GROUPS OF 3 RIBBON GRASS

60 EAST FRIESLAND SAGE
60 BLAZING STAR

25-50mm ANGULAR ROCK BOULDER

60 BLAZING STAR
60 EAST FRIESLAND SAGE

25-50mm ANGULAR ROCK BOULDER

30 DROPMORE BLUE CATMINT
30 BLUE OAT GRASS

30 AVALANCHE FEATHER REED GRASS
45 KARL FOERSTER FEATHER REED GRASS
30 AVALANCHE FEATHER REED GRASS

35 BLUE OAT GRASS
30 DROPMORE BLUE CATMINT


3 GROUPS OF 3 RIBBON GRASS

9 DROPMORE BLUE CATMINT
3 CALGARY CARPET JUNIPER
3 KARL FOERSTER GRASS
13 BLAZING STAR
5 CALGARY CARPET JUNIPER
5 SEM FALSE SPIREA
9 DROPMORE BLUE CATMINT


9 DROPMORE BLUE CATMINT
3 CALGARY CARPET JUNIPER
3 KARL FOERSTER GRASS
13 BLAZING STAR
5 CALGARY CARPET JUNIPER
5 SEM FALSE SPIREA
9 DROPMORE BLUE CATMINT
15 KARL FOERSTER GRASS

1:200

N

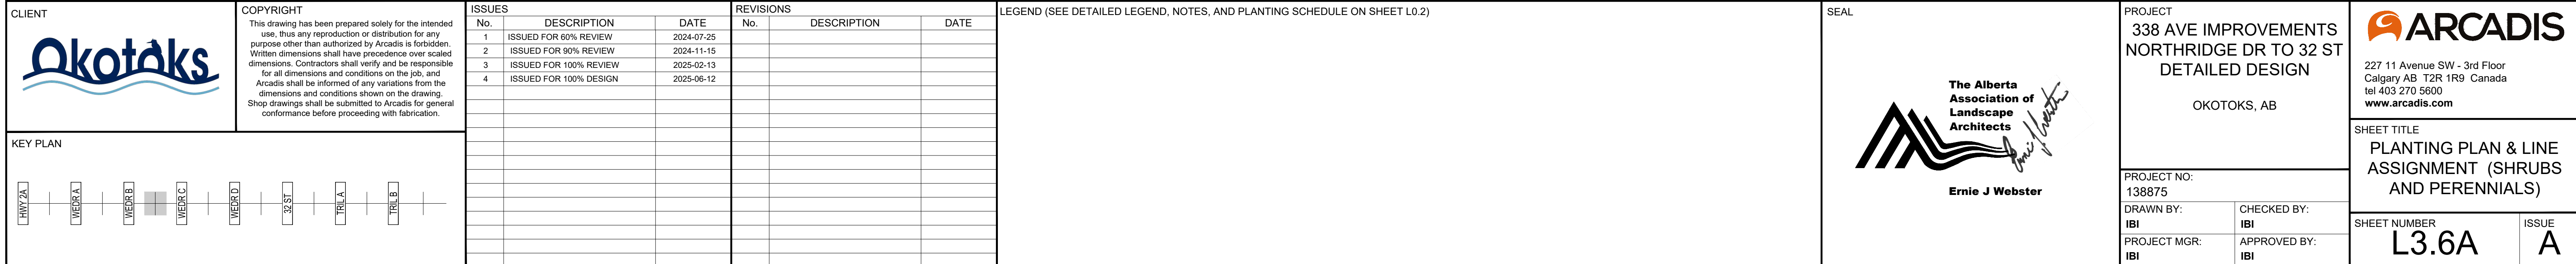

SCALE CHECK	File Location: C:\Users\zdukowski\68555\DC\ACCDocs\Arcadis ACC USACA-001\38875-338 AveE\Project Files\PRODDOCY\03 Design\05 Landscape\Phase 1 Detail Design\138875-Planting Plan.dwg	Last Saved: June 12, 2025, by zdukowski68555	Plotted: June 12, 2025 10:53:48 AM by Zukowski, Colton
-------------	--	--	--

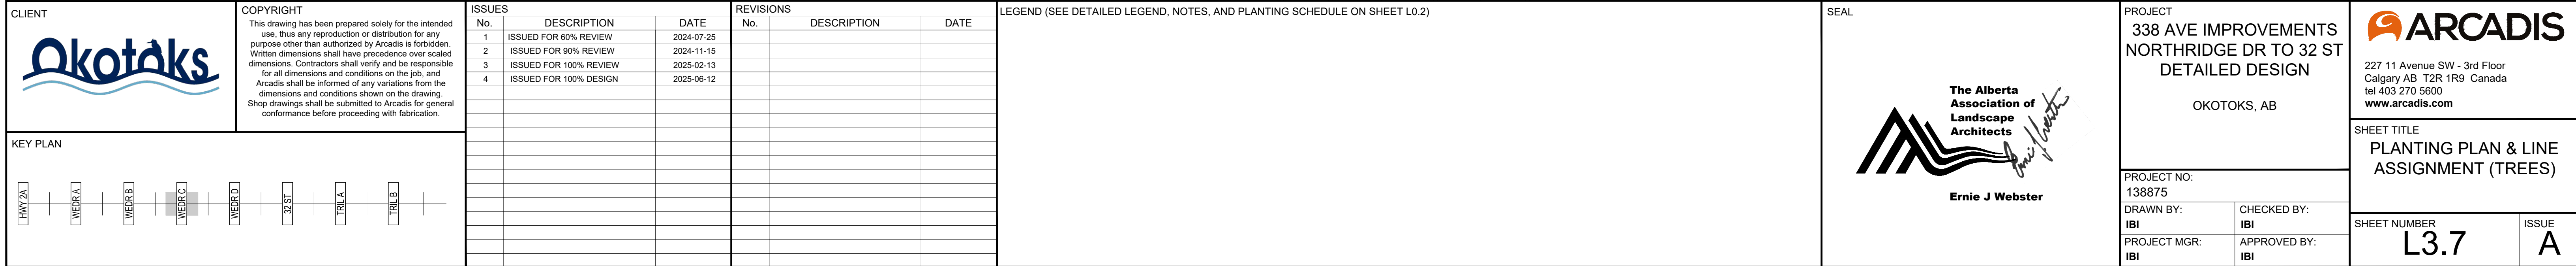


File Location: C:\Users\zukowsk66555\Documents\Arcadis ACC USACA-001\38875-338 AveE\Project Files\7 PRODDOC\7.03 Design\05 Landscape\Phase 1 Detail Design\138875-Planting Plan.dwg Last Saved: June 12, 2025, by zukowsk66555 Plotted: June 12, 2025 10:53:54 AM by Zukowski, Colton


This architectural site plan depicts a park area with a complex network of paths and green spaces. The plan is oriented with North at the top, as indicated by the north arrow in the bottom right corner. A scale bar below the north arrow shows distances from 0 to 10 meters. The plan includes several key features:

- Paths:** A central vertical path, a horizontal path on the left, and a diagonal path on the right. These paths are marked with dashed lines and arrows indicating direction of travel.
- Green Spaces:** Various areas of vegetation are shown, including a large rectangular area on the left, a circular area in the center, and a large area on the right. These areas are labeled with "TELLUS" and "ABSOLUT FO".
- Buildings:** Several building footprints are shown, including a large rectangular building on the left, a circular building in the center, and a large area on the right. These buildings are labeled with "ABSOLUT FO" and "TELLUS".
- Other Features:** The plan includes various other features such as a small rectangular area on the left, a circular area in the center, and a large area on the right. These areas are labeled with "TELLUS" and "ABSOLUT FO".

The plan is a detailed architectural drawing that provides a clear overview of the park's layout and design. It includes a north arrow and a scale bar to help users understand the spatial relationships and dimensions of the various elements.

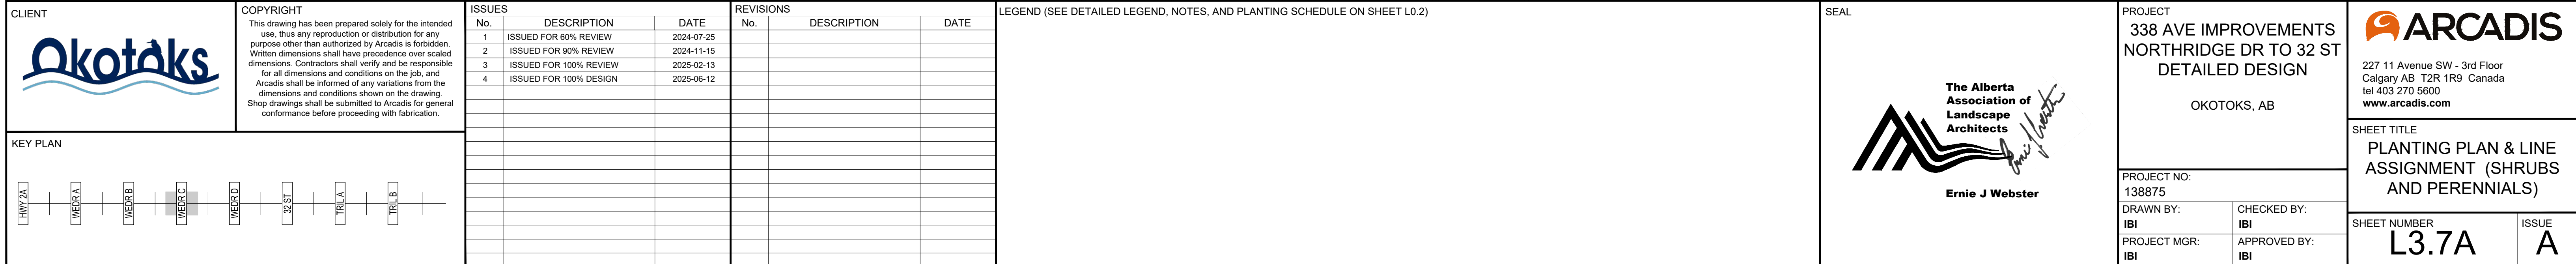

File Location: C:\Users\zukowski\66555\DC\ACCD\Docs\Arcadis ACC USACA-001\38875-338 Ave\Project Files\7 PRODDOCY\03 Design\05 Landscape\Phase 1 Detail Design\138875-Planting Plan.dwg
Last Saved: June 12, 2025, by zukowski66555. Plotted: June 12, 2025 10:53:59 AM by Zukowski, Colton
SCALE CHECK

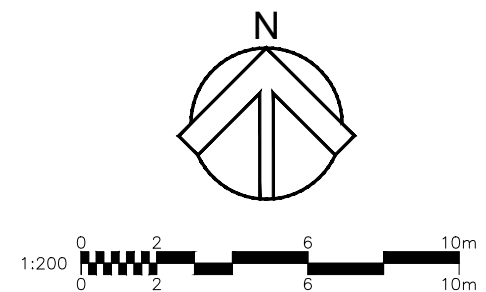

Okotoks

This drawing has been prepared solely for the intended use, thus any reproduction or distribution for any purpose other than authorized by Arcadis is forbidden. Written dimensions shall have precedence over scaled dimensions. Contractors shall verify and be responsible for all dimensions and conditions on the job, and Arcadis shall be informed of any variations from the dimensions and conditions shown on the drawing. Shop drawings shall be submitted to Arcadis for general conformance before proceeding with fabrication.

No.	DESCRIPTION	DATE
1	ISSUED FOR 60% REVIEW	2024-07-25
2	ISSUED FOR 90% REVIEW	2024-11-15
3	ISSUED FOR 100% REVIEW	2025-02-13
4	ISSUED FOR 100% DESIGN	2025-06-12

No.	DESCRIPTION	DATE

**The Alberta
Association of
Landscape
Architects**



Ernie J Webster



227 11 Avenue SW - 3rd Floor
Calgary AB T2R 1R9 Canada
tel 403 270 5600
www.arcadis.com

PLANTING PLAN & LINE ASSIGNMENT (TREES)

DRAWN BY:

IBI


CHECKED BY:

IBI

SHEET NUMBER
L3.8


ISSUE
A

SCALE CHECK	File Location: C:\Users\zdukowski\66555\DC\ACCDocs\Arcadis ACC USACA-001\38875-338 AveE\Project Files\PRODDOCY\03 Design\05 Landscape\Phase 1 Detail Design\138875-Planting Plan.dwg	Last Saved: June 12, 2025, at 10:54:04 AM by Zukowski, Colton
-------------	--	---

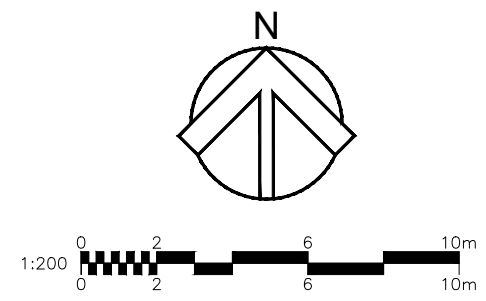[illegible]

SCALE CHECK	File Location: C:\Users\zukowski\66555\DC\ACCD\Docs\Arcadis ACC USACA-001\38875-338 AveE\Project Files\7 PRODDOCY\03 Design\05 Landscape\Phase 1 Detail Design\138875-Planting Plan.dwg	Last Saved: June 12, 2025, by zukowski66555	Plotted: June 12, 2025 10:54:09 AM by Zukowski, Colton
-------------	---	---	--

SCALE CHECK

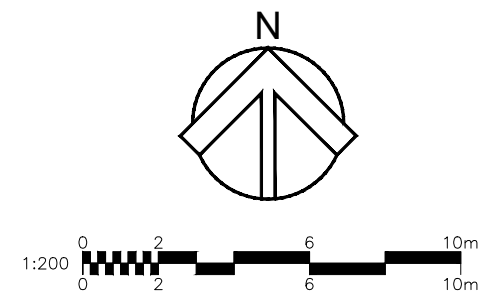

SHEET TITLE	
PLANTING PLAN & LINE ASSIGNMENT (TREES)	
SHEET NUMBER	ISSUE
L3.9	A

File Location: C:\Users\zukowsk66555\Documents\Arcadis ACC USACA-001\38875-338 AveE\Project Files\7 PRODDOCY\03 Design\05 Landscape\Phase 1 Detail Design\138875-Planting Plan.dwg
Last Saved: June 12, 2025, by zukowsk66555
Plotted: June 12, 2025 10:54:14 AM by Zukowski, Colton
SCALE CHECK


3 GROUPS OF 3 RIBBON GRASS


1:200

N


MATCH LINE SEE L3.9 / L3.8A

MATCH LINE SEE L3.10 / L3.10A

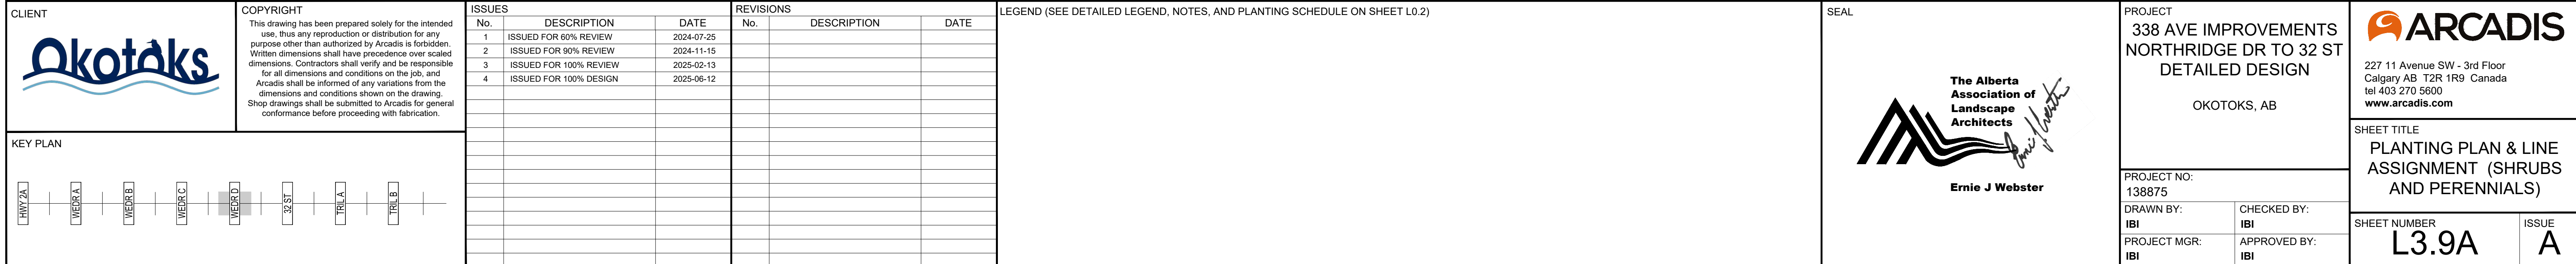

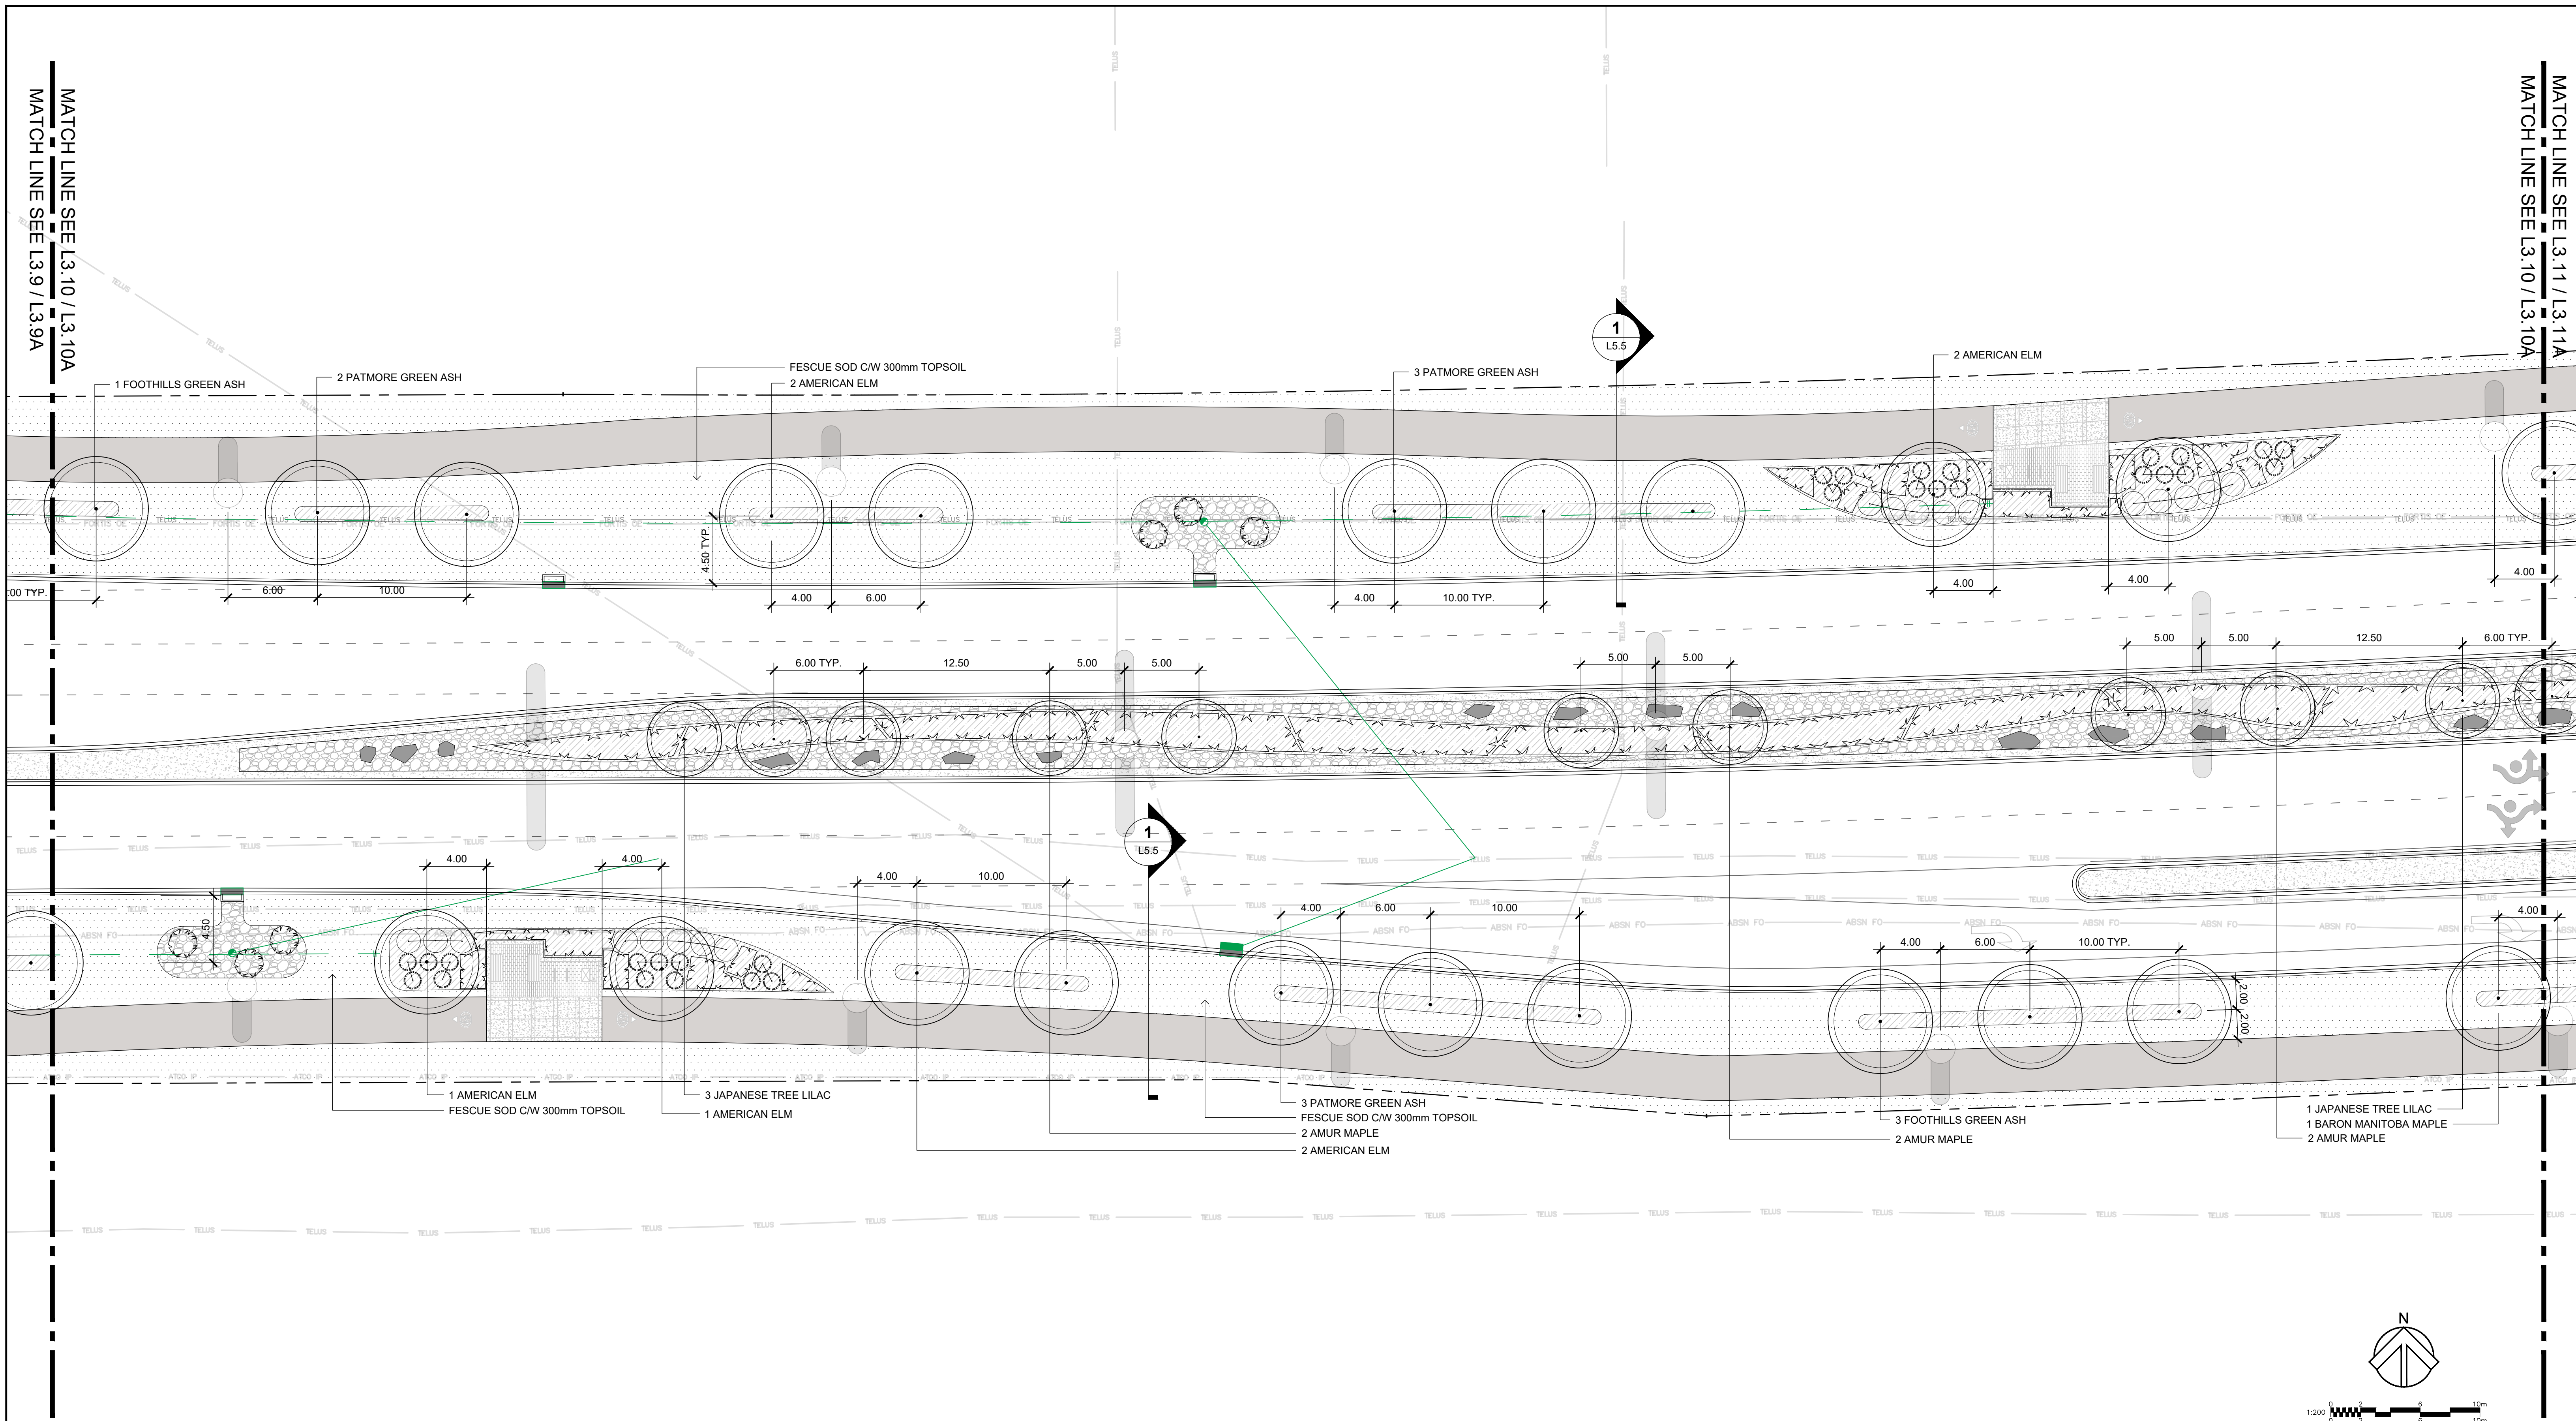

CLIENT 	COPYRIGHT This drawing has been prepared solely for the intended use, thus any reproduction or distribution for any purpose other than authorized by Arcadis is forbidden. Written dimensions shall have precedence over scaled dimensions. Contractors shall verify and be responsible for all dimensions and conditions on the job, and Arcadis shall be informed of any variations from the dimensions and conditions shown on the drawing. Shop drawings shall be submitted to Arcadis for general conformance before proceeding with fabrication.	<table><thead><tr><th colspan="3">ISSUES</th></tr><tr><th>No.</th><th>DESCRIPTION</th><th>DATE</th></tr></thead><tbody><tr><td>1</td><td>ISSUED FOR 60% REVIEW</td><td>2024-07-25</td></tr><tr><td>2</td><td>ISSUED FOR 90% REVIEW</td><td>2024-11-15</td></tr><tr><td>3</td><td>ISSUED FOR 100% REVIEW</td><td>2025-02-13</td></tr><tr><td>4</td><td>ISSUED FOR 100% DESIGN</td><td>2025-06-12</td></tr></tbody></table>	ISSUES			No.	DESCRIPTION	DATE	1	ISSUED FOR 60% REVIEW	2024-07-25	2	ISSUED FOR 90% REVIEW	2024-11-15	3	ISSUED FOR 100% REVIEW	2025-02-13	4	ISSUED FOR 100% DESIGN	2025-06-12	<table><thead><tr><th colspan="3">REVISIONS</th></tr><tr><th>No.</th><th>DESCRIPTION</th><th>DATE</th></tr></thead><tbody></tbody></table>	REVISIONS			No.	DESCRIPTION	DATE	LEGEND (SEE DETAILED LEGEND, NOTES, AND PLANTING SCHEDULE ON SHEET L0.2)	SEAL Ernie J Webster	<table><tr><td colspan="2">PROJECT 338 AVE IMPROVEMENTS NORTHBRIDGE DR TO 32 ST DETAILED DESIGN OKOTOKS, AB</td></tr><tr><td colspan="2">PROJECT NO: 138875</td></tr><tr><td>DRAWN BY: IBI</td><td>CHECKED BY: IBI</td></tr><tr><td>PROJECT MGR: IBI</td><td>APPROVED BY: IBI</td></tr></table>	PROJECT 338 AVE IMPROVEMENTS NORTHBRIDGE DR TO 32 ST DETAILED DESIGN OKOTOKS, AB		PROJECT NO: 138875		DRAWN BY: IBI	CHECKED BY: IBI	PROJECT MGR: IBI	APPROVED BY: IBI	<table><tr><td colspan="2"> 227 11 Avenue SW - 3rd Floor Calgary AB T2R 1R9 Canada tel 403 270 5600 www.arcadis.com</td></tr><tr><td colspan="2">SHEET TITLE PLANTING PLAN & LINE ASSIGNMENT (TREES)</td></tr><tr><td>SHEET NUMBER L3.10</td><td>ISSUE A</td></tr></table>	 227 11 Avenue SW - 3rd Floor Calgary AB T2R 1R9 Canada tel 403 270 5600 www.arcadis.com		SHEET TITLE PLANTING PLAN & LINE ASSIGNMENT (TREES)		SHEET NUMBER L3.10	ISSUE A
ISSUES	
No.	DESCRIPTION	DATE	
1	ISSUED FOR 60% REVIEW	2024-07-25	
2	ISSUED FOR 90% REVIEW	2024-11-15	
3	ISSUED FOR 100% REVIEW	2025-02-13	
4	ISSUED FOR 100% DESIGN	2025-06-12	
REVISIONS	
No.	DESCRIPTION	DATE	
PROJECT 338 AVE IMPROVEMENTS NORTHBRIDGE DR TO 32 ST DETAILED DESIGN OKOTOKS, AB	
PROJECT NO: 138875	
DRAWN BY: IBI	CHECKED BY: IBI	
PROJECT MGR: IBI	APPROVED BY: IBI	
 227 11 Avenue SW - 3rd Floor Calgary AB T2R 1R9 Canada tel 403 270 5600 www.arcadis.com	
SHEET TITLE PLANTING PLAN & LINE ASSIGNMENT (TREES)	
SHEET NUMBER L3.10	ISSUE A	

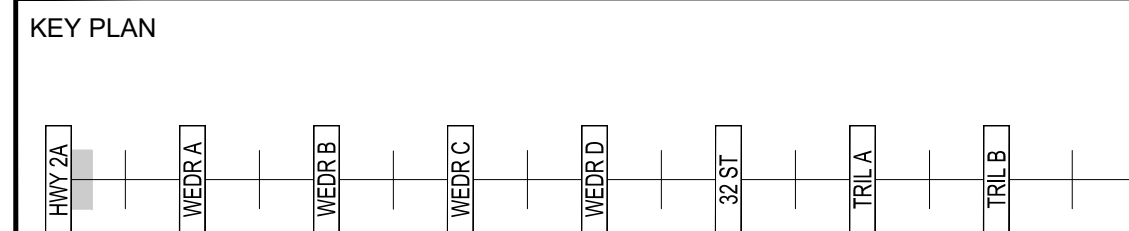

SCALE CHECK	File Location: C:\Users\zdukowski\68555\DC\ACCDocs\Arcadis ACC USACA-001\38875-338 AveE\Project Files\PRODDOCY\03 Design\05 Landscape\Phase 1 Detail Design\138875-Planting Plan.dwg	Last Saved: June 12, 2025, at 10:54:34 AM by Zukowski, Colton
-------------	--	---

This landscape architectural plan depicts a long, narrow garden bed with a central path and multiple planting zones. The plan includes the following elements:


- Plantings:**
 - Top Zone:** 15 KARL FOERSTER GRASS, 9 DROPMORE BLUE CATMINT, 5 SEM FALSE SPIREA, 5 CALGARY CARPET JUNIPER, 13 BLAZING STAR, 3 KARL FOERSTER GRASS, 3 CALGARY CARPET JUNIPER, 9 DROPMORE BLUE CATMINT.
 - Middle Zone:** 66 EAST FRIESLAND SAGE, 90 BLAZING STAR, 25-50mm ANGULAR ROCK BOULDER, 56 AVALANCHE FEATHER REED GRASS, 44 KARL FOERSTER FEATHER REED GRASS, 50 AVALANCHE FEATHER REED GRASS, 69 BLAZING STAR, 81 EAST FRIESLAND SAGE, 50 BLUE OAT GRASS, 45 DROPMORE BLUE CATMINT.
 - Bottom Zone:** 9 DROPMORE BLUE CATMINT, 3 CALGARY CARPET JUNIPER, 3 KARL FOERSTER GRASS, 13 BLAZING STAR, 3 CALGARY CARPET JUNIPER, 5 SEM FALSE SPIREA, 9 DROPMORE BLUE CATMINT, 15 KARL FOERSTER GRASS.
- Hardscape:** 3 GROUPS OF 3 RIBBON GRASS, 45 DROPMORE BLUE CATMINT, 40 BLUE OAT GRASS, 25-50mm ANGULAR ROCK BOULDER.
- Pathways:** A central path with a dashed line, and side paths with dashed lines.
- Other Features:** A north arrow, a scale bar (0 to 10m), and a match line on the right side.




KEY PLAN


LEGEND (SEE DETAILED LEGEND, NOTES, AND PLANTING SCHEDULE ON SHEET L0.2)

SHEET NUMBER L3.10A	ISSUE A
-------------------------------	-------------------

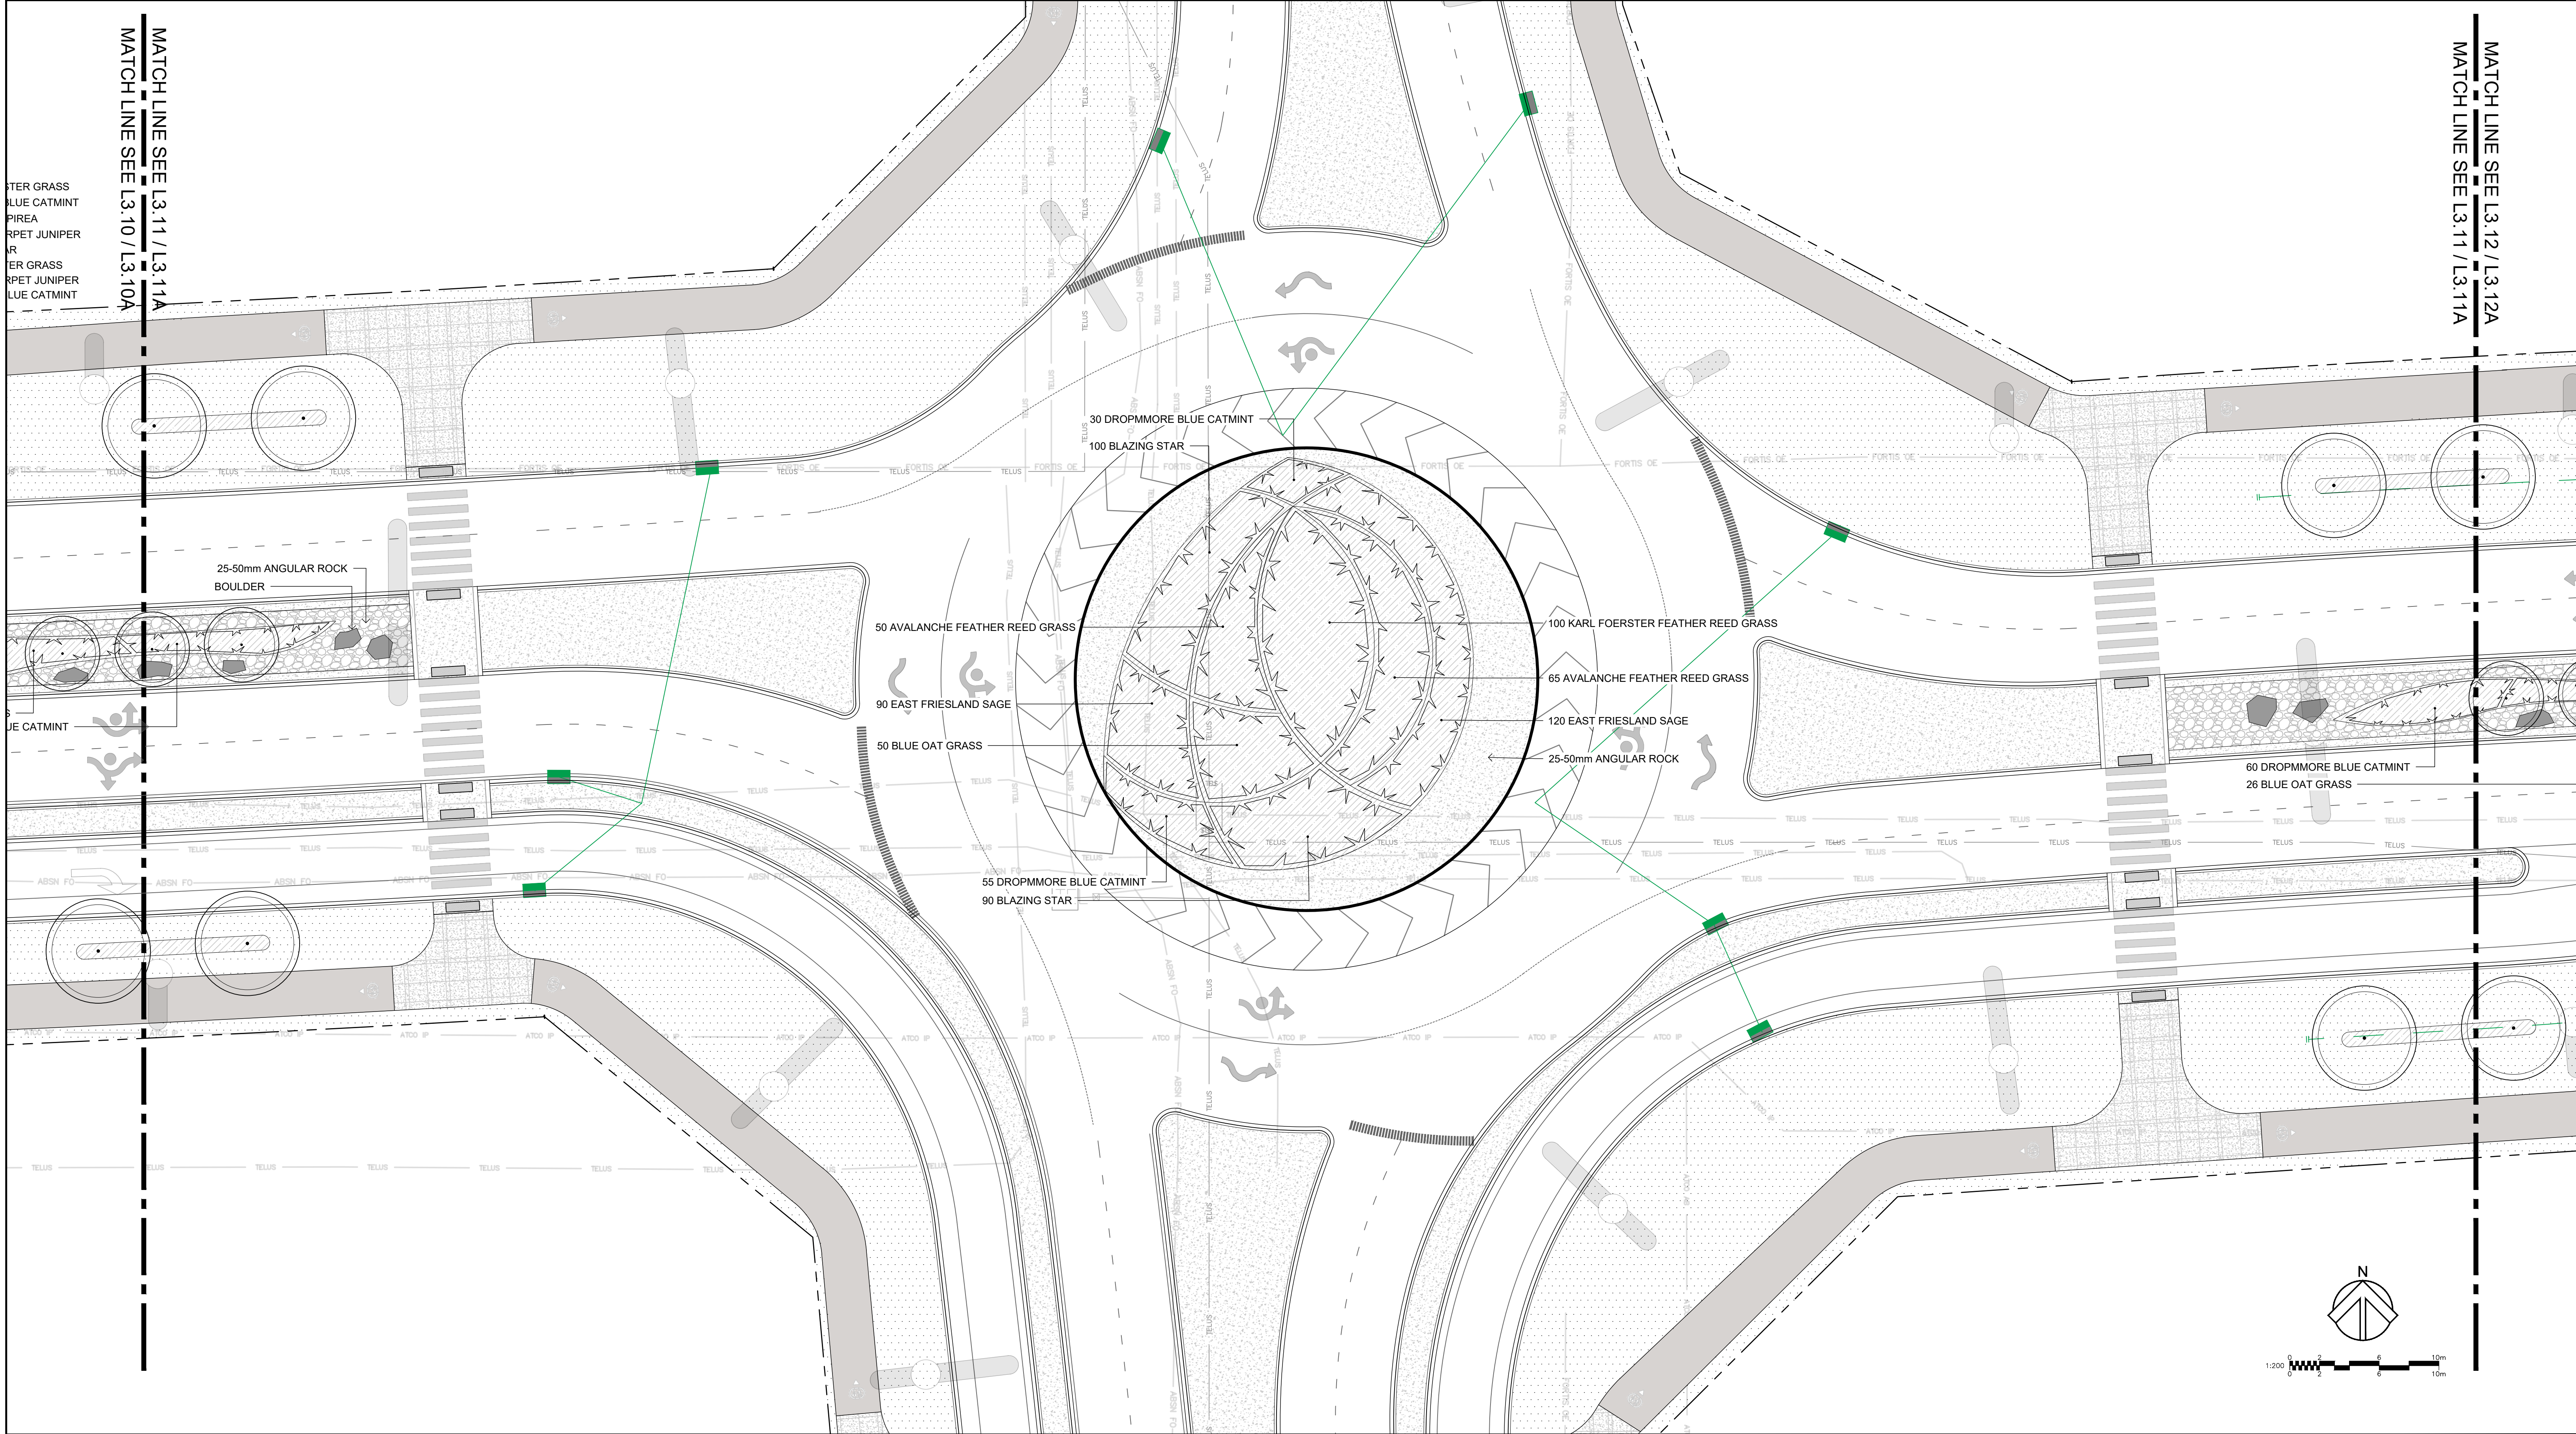

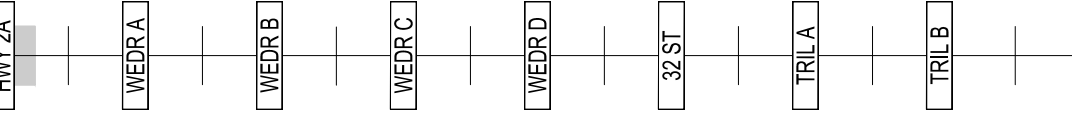CLIENT 	COPYRIGHT This drawing has been prepared solely for the intended use, thus any reproduction or distribution for any purpose other than authorized by Arcadis is forbidden. Written dimensions shall have precedence over scaled dimensions. Contractors shall verify and be responsible for all dimensions and conditions on the job, and Arcadis shall be informed of any variations from the dimensions and conditions shown on the drawing. Shop drawings shall be submitted to Arcadis for general conformance before proceeding with fabrication.	ISSUES <table><thead><tr><th>No.</th><th>DESCRIPTION</th><th>DATE</th></tr></thead><tbody><tr><td>1</td><td>ISSUED FOR 60% REVIEW</td><td>2024-07-25</td></tr><tr><td>2</td><td>ISSUED FOR 90% REVIEW</td><td>2024-11-15</td></tr><tr><td>3</td><td>ISSUED FOR 100% REVIEW</td><td>2025-02-13</td></tr><tr><td>4</td><td>ISSUED FOR 100% DESIGN</td><td>2025-06-12</td></tr></tbody></table>	No.	DESCRIPTION	DATE	1	ISSUED FOR 60% REVIEW	2024-07-25	2	ISSUED FOR 90% REVIEW	2024-11-15	3	ISSUED FOR 100% REVIEW	2025-02-13	4	ISSUED FOR 100% DESIGN	2025-06-12	REVISIONS <table><thead><tr><th>No.</th><th>DESCRIPTION</th><th>DATE</th></tr></thead><tbody></tbody></table>	No.	DESCRIPTION	DATE	LEGEND (SEE DETAILED LEGEND, NOTES, AND PLANTING SCHEDULE ON SHEET L0.2)	SEAL  Ernie J Webster	PROJECT 338 AVE IMPROVEMENTS NORTHBRIDGE DR TO 32 ST DETAILED DESIGN OKOTOKS, AB	 227 11 Avenue SW - 3rd Floor Calgary AB T2R 1R9 Canada tel 403 270 5600 www.arcadis.com
No.	DESCRIPTION	DATE																							
1	ISSUED FOR 60% REVIEW	2024-07-25																							
2	ISSUED FOR 90% REVIEW	2024-11-15																							
3	ISSUED FOR 100% REVIEW	2025-02-13																							
4	ISSUED FOR 100% DESIGN	2025-06-12																							
No.	DESCRIPTION	DATE																							
KEY PLAN 						PROJECT NO: 138875	DRAWN BY: IBI	CHECKED BY: IBI	SHEET TITLE PLANTING PLAN & LINE ASSIGNMENT (SHRUBS AND PERENNIALS)																
						PROJECT MGR: IBI	APPROVED BY: IBI		SHEET NUMBER L3.11A	ISSUE A															


MATCH LINE SEE L3.13 / L3.13A
 MATCH LINE SEE L3.12 / L3.12A

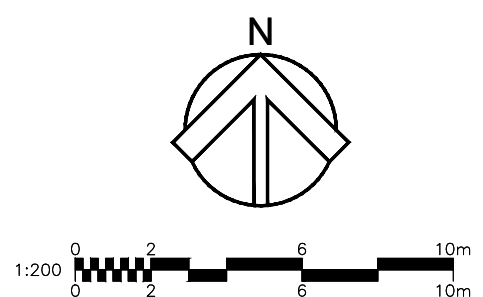

CLIENT		COPYRIGHT	This drawing has been prepared solely for the intended use, thus any reproduction or distribution for any purpose other than authorized by Arcadis is forbidden. Written dimensions shall have precedence over scaled dimensions. Contractors shall verify and be responsible for all dimensions and conditions on the job, and Arcadis shall be informed of any variations from the dimensions and conditions shown on the drawing. Shop drawings shall be submitted to Arcadis for general conformance before proceeding with fabrication.		ISSUES	<table><thead><tr><th>No.</th><th>DESCRIPTION</th><th>DATE</th></tr></thead><tbody><tr><td>1</td><td>ISSUED FOR 60% REVIEW</td><td>2024-07-25</td></tr><tr><td>2</td><td>ISSUED FOR 90% REVIEW</td><td>2024-11-15</td></tr><tr><td>3</td><td>ISSUED FOR 100% REVIEW</td><td>2025-02-13</td></tr><tr><td>4</td><td>ISSUED FOR 100% DESIGN</td><td>2025-06-12</td></tr></tbody></table>		No.	DESCRIPTION	DATE	1	ISSUED FOR 60% REVIEW	2024-07-25	2	ISSUED FOR 90% REVIEW	2024-11-15	3	ISSUED FOR 100% REVIEW	2025-02-13	4	ISSUED FOR 100% DESIGN	2025-06-12	REVISIONS	<table><thead><tr><th>No.</th><th>DESCRIPTION</th><th>DATE</th></tr></thead><tbody></tbody></table>		No.	DESCRIPTION	DATE	LEGEND (SEE DETAILED LEGEND, NOTES, AND PLANTING SCHEDULE ON SHEET L0.2)	SEAL		PROJECT	338 AVE IMPROVEMENTS NORTHBRIDGE DR TO 32 ST DETAILED DESIGN		OKOTOKS, AB	PROJECT NO: 138875	DRAWN BY: IBI	CHECKED BY: IBI	PROJECT MGR: IBI	APPROVED BY: IBI	SHEET NUMBER L3.12A	ISSUE A
		No.	DESCRIPTION	DATE																																						
1	ISSUED FOR 60% REVIEW	2024-07-25	
2	ISSUED FOR 90% REVIEW	2024-11-15	
3	ISSUED FOR 100% REVIEW	2025-02-13	
4	ISSUED FOR 100% DESIGN	2025-06-12	
No.	DESCRIPTION	DATE	
KEY PLAN			PROJECT NO: 138875		DRAWN BY: IBI		CHECKED BY: IBI		PROJECT MGR: IBI		APPROVED BY: IBI		SHEET NUMBER L3.12A		ISSUE A																											

SCALE CHECK


File Location: C:\Users\zukowski\OneDrive\Documents\ArCADeAS ACC US\CA-001\38875-338 AveE\Project Files\7 PRODDOCY\03 Design\05 Landscape\Phase 1 Detail Design\138875-Planting Plan.dwg Last Saved: June 12, 2025, by zukowski06855 Plotted: June 12, 2025 10:55:11 AM by Zukowski, Collon

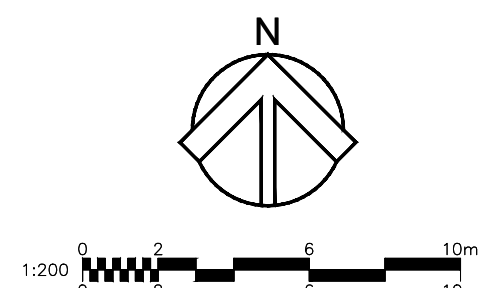

SHEET NUMBER L3.13	ISSUE A
------------------------------	-------------------

SCALE CHECK

File Location: C:\Users\zukowski\OneDrive\Documents\ArCADes ACC USCA-001\38875-338 AveE\Project Files\7 PRODDOCY\03 Design\05 Landscape\Phase 1 - Detail Design\138875-Planting Plan.dwg Last Saved: June 12, 2025, by zukowski66555 Plotted: June 12, 2025 10:55:19 AM by Zukowski, Collon

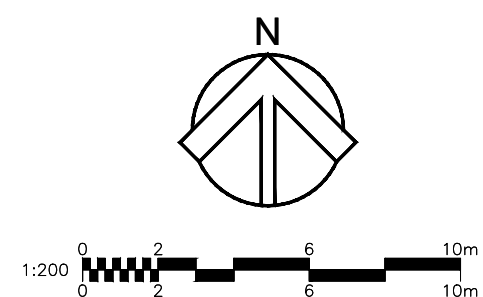

Okotoks

This drawing has been prepared solely for the intended use, thus any reproduction or distribution for any purpose other than authorized by Arcadis is forbidden. Written dimensions shall have precedence over scaled dimensions. Contractors shall verify and be responsible for all dimensions and conditions on the job, and Arcadis shall be informed of any variations from the dimensions and conditions shown on the drawing. Shop drawings shall be submitted to Arcadis for general conformance before proceeding with fabrication.

Figure 1 is a horizontal box plot comparing the distribution of the number of days between the first and last observation for eight different datasets. The datasets are listed on the x-axis: HWY 2A, WEDR A, WEDR B, WEDR C, WEDR D, 32 ST, TRIL A, and TRIL B. The y-axis represents the number of days, with a scale from 0 to 100. HWY 2A shows a high median (around 60 days) and a large number of outliers extending up to 100 days. WEDR A, WEDR B, WEDR C, and WEDR D have medians around 40-50 days. 32 ST has a median around 30 days. TRIL A and TRIL B have the lowest medians, around 10-20 days, and no outliers.

No.	DESCRIPTION	DATE
1	ISSUED FOR 60% REVIEW	2024-07-25
2	ISSUED FOR 90% REVIEW	2024-11-15
3	ISSUED FOR 100% REVIEW	2025-02-13
4	ISSUED FOR 100% DESIGN	2025-06-12

No.	DESCRIPTION	DATE

**The Alberta
Association of
Landscape
Architects**




Ernie J Webster

Ernie J Webster

CHECKED BY:
JRI

SHEET TITLE
PLANTING PLAN & LINE
ASSIGNMENT (SHRUBS
AND PERENNIALS)

ISSUE
A

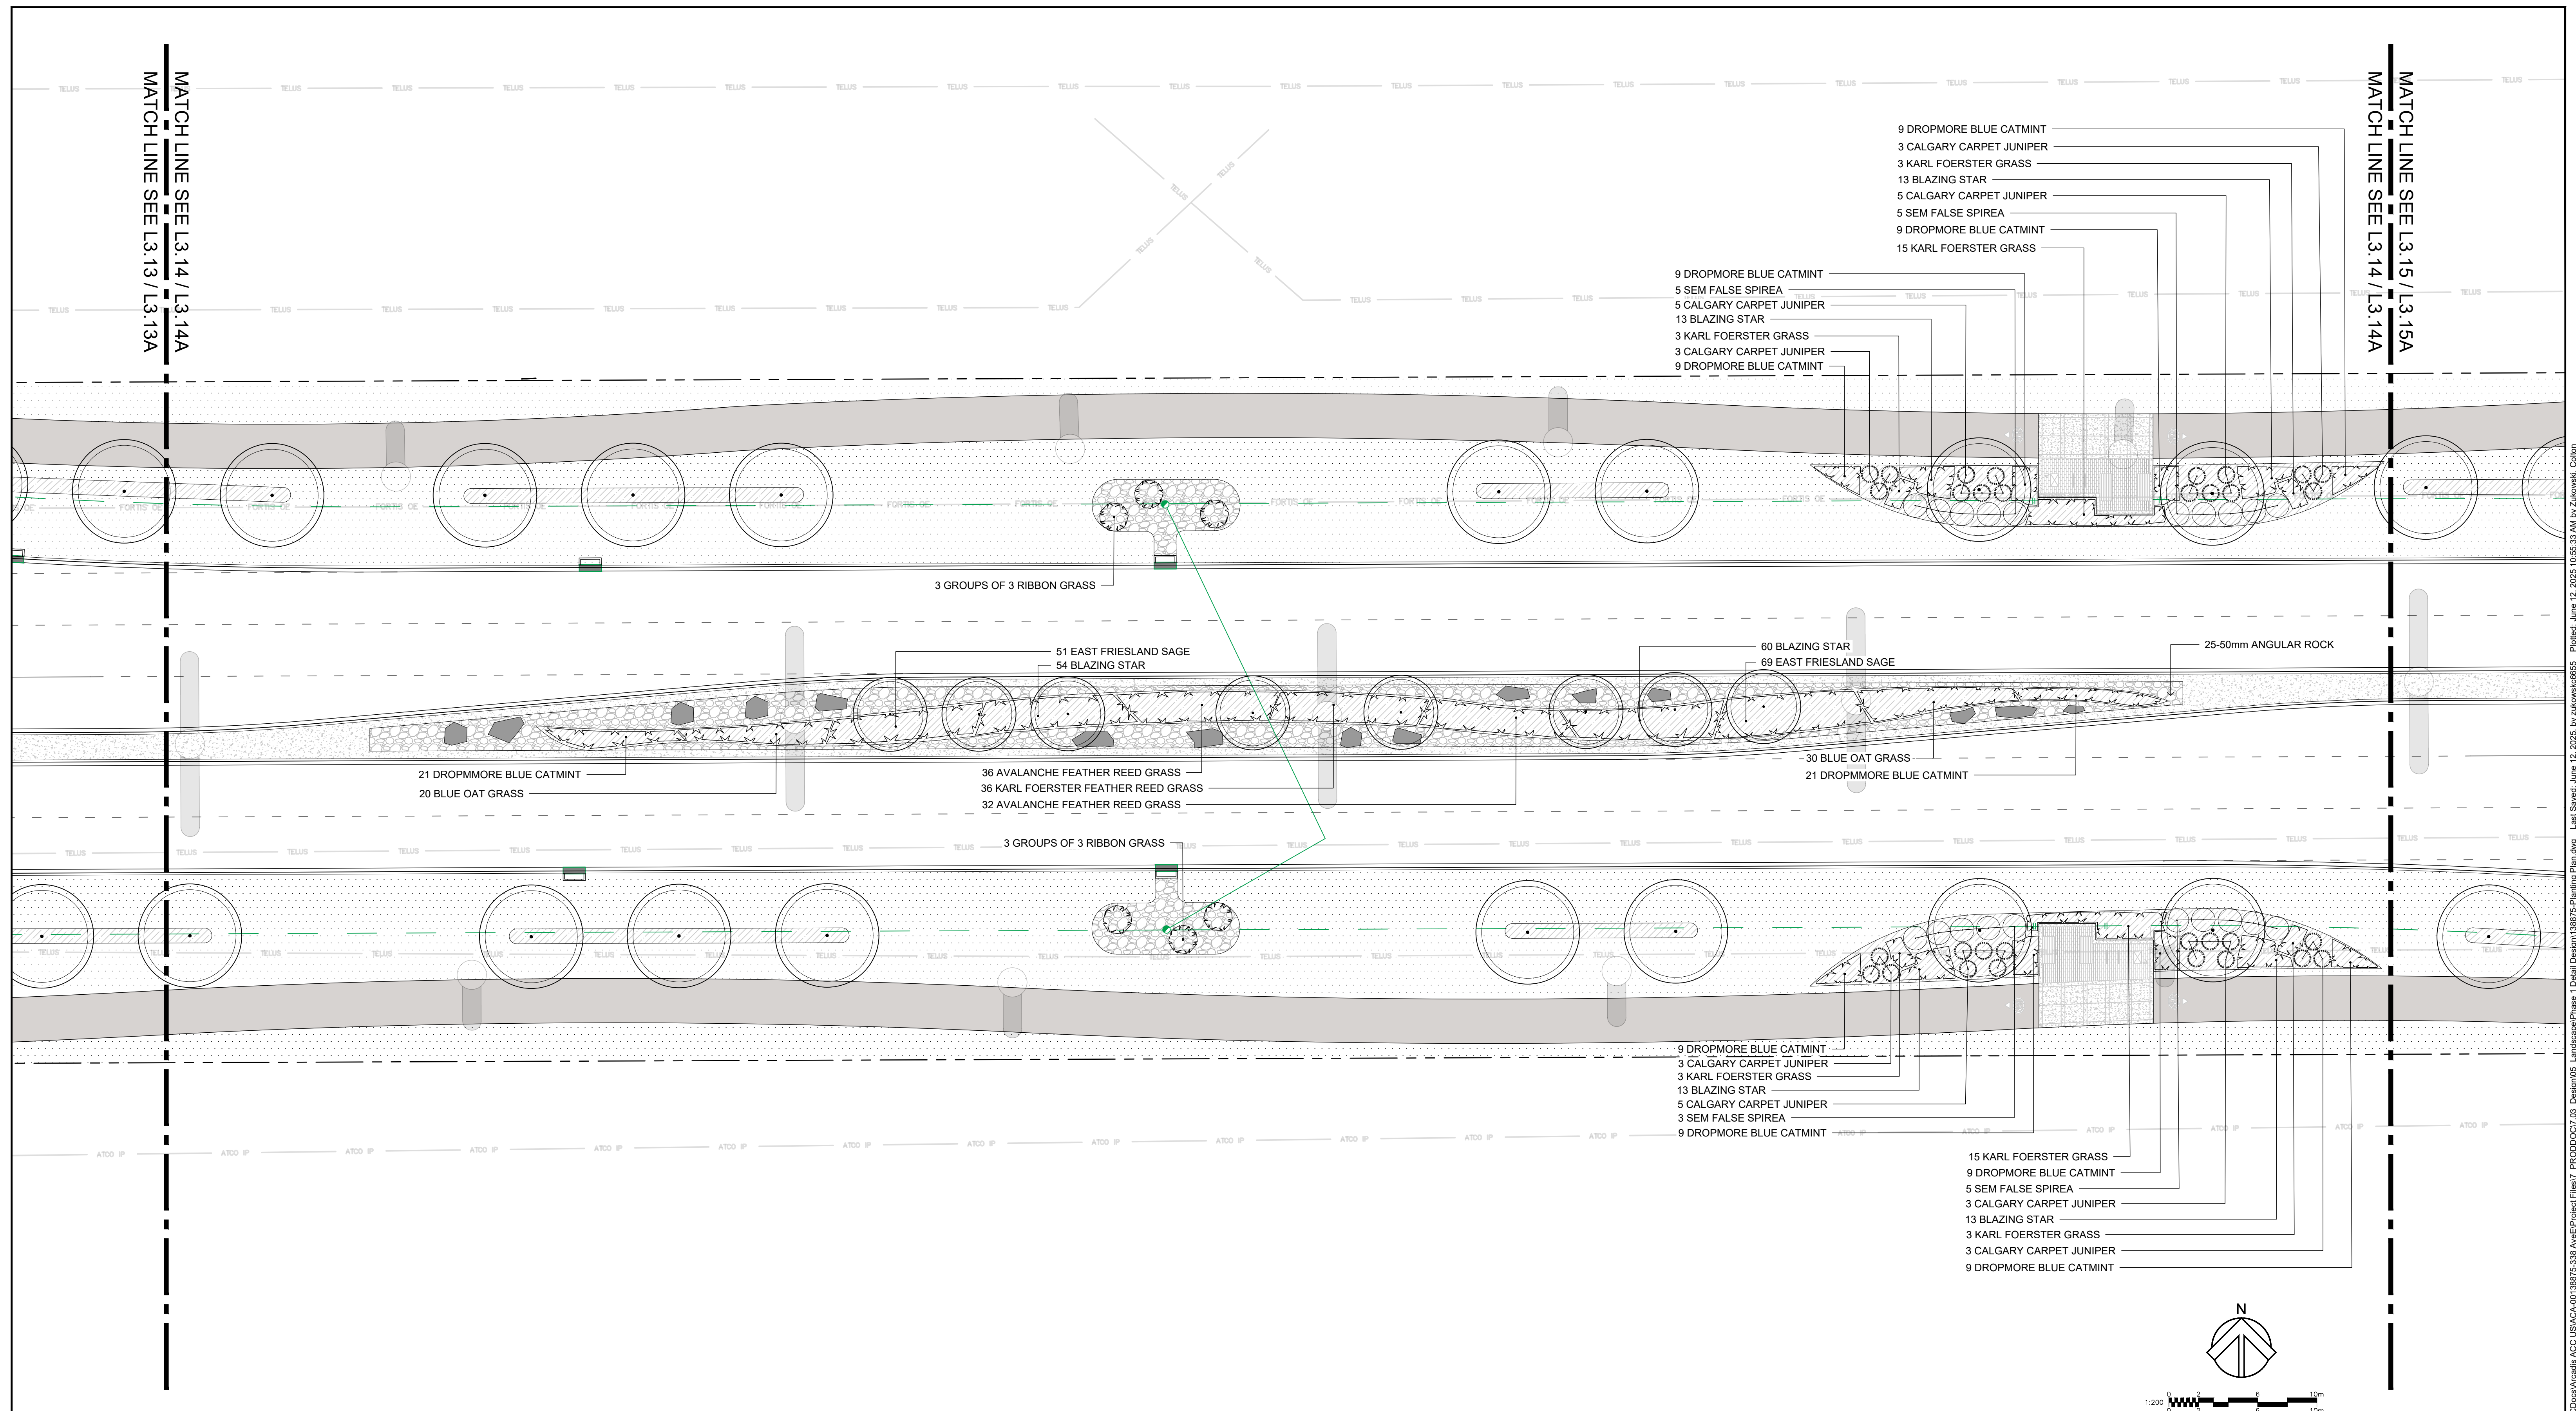

CLIENT



COPYRIGHT

COPYRIGHT


This drawing has been prepared solely for the intended use, thus any reproduction or distribution for any purpose other than authorized by Arcadis is forbidden. Written dimensions shall have precedence over scaled dimensions. Contractors shall verify and be responsible for all dimensions and conditions on the job, and Arcadis shall be informed of any variations from the dimensions and conditions shown on the drawing. Shop drawings shall be submitted to Arcadis for general conformance before proceeding with fabrication.

ISSUES


[illegible][illegible][illegible]

LEGEND (SEE DETAILED LEGEND, NOTES, AND PLANTING SCHEDULE ON SHEET L0.2)

KEY PLAN

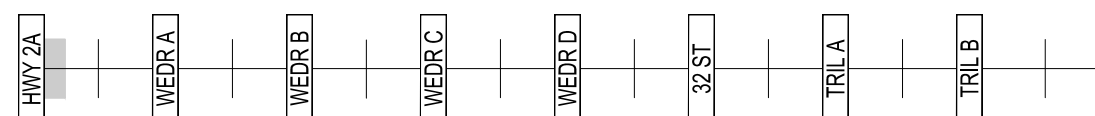

SEAL

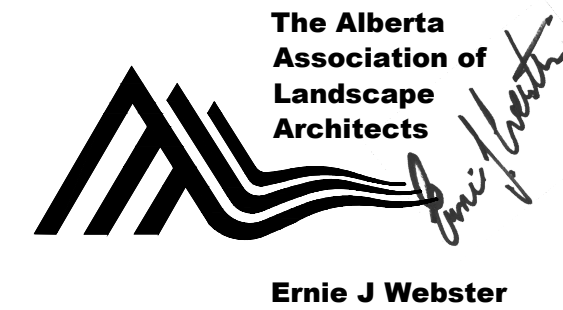

PROJECT
338 AVE IMPROVEMENTS
NORTHRIDGE DR TO 32 ST
DETAILED DESIGN

OKOTOKS, AB



227 11 Avenue SW - 3rd Floor
Calgary AB T2R 1R9 Canada
tel 403 270 5600
www.arcadis.com

SHEET TITLE
PLANTING PLAN & LINE
ASSIGNMENT (SHRUBS
AND PERENNIALS)

PROJECT NO:

138875

DRAWN BY

IBI

CHECKED BY:


IBI

SHEET NUMBER

L3.14A

SSUE

A

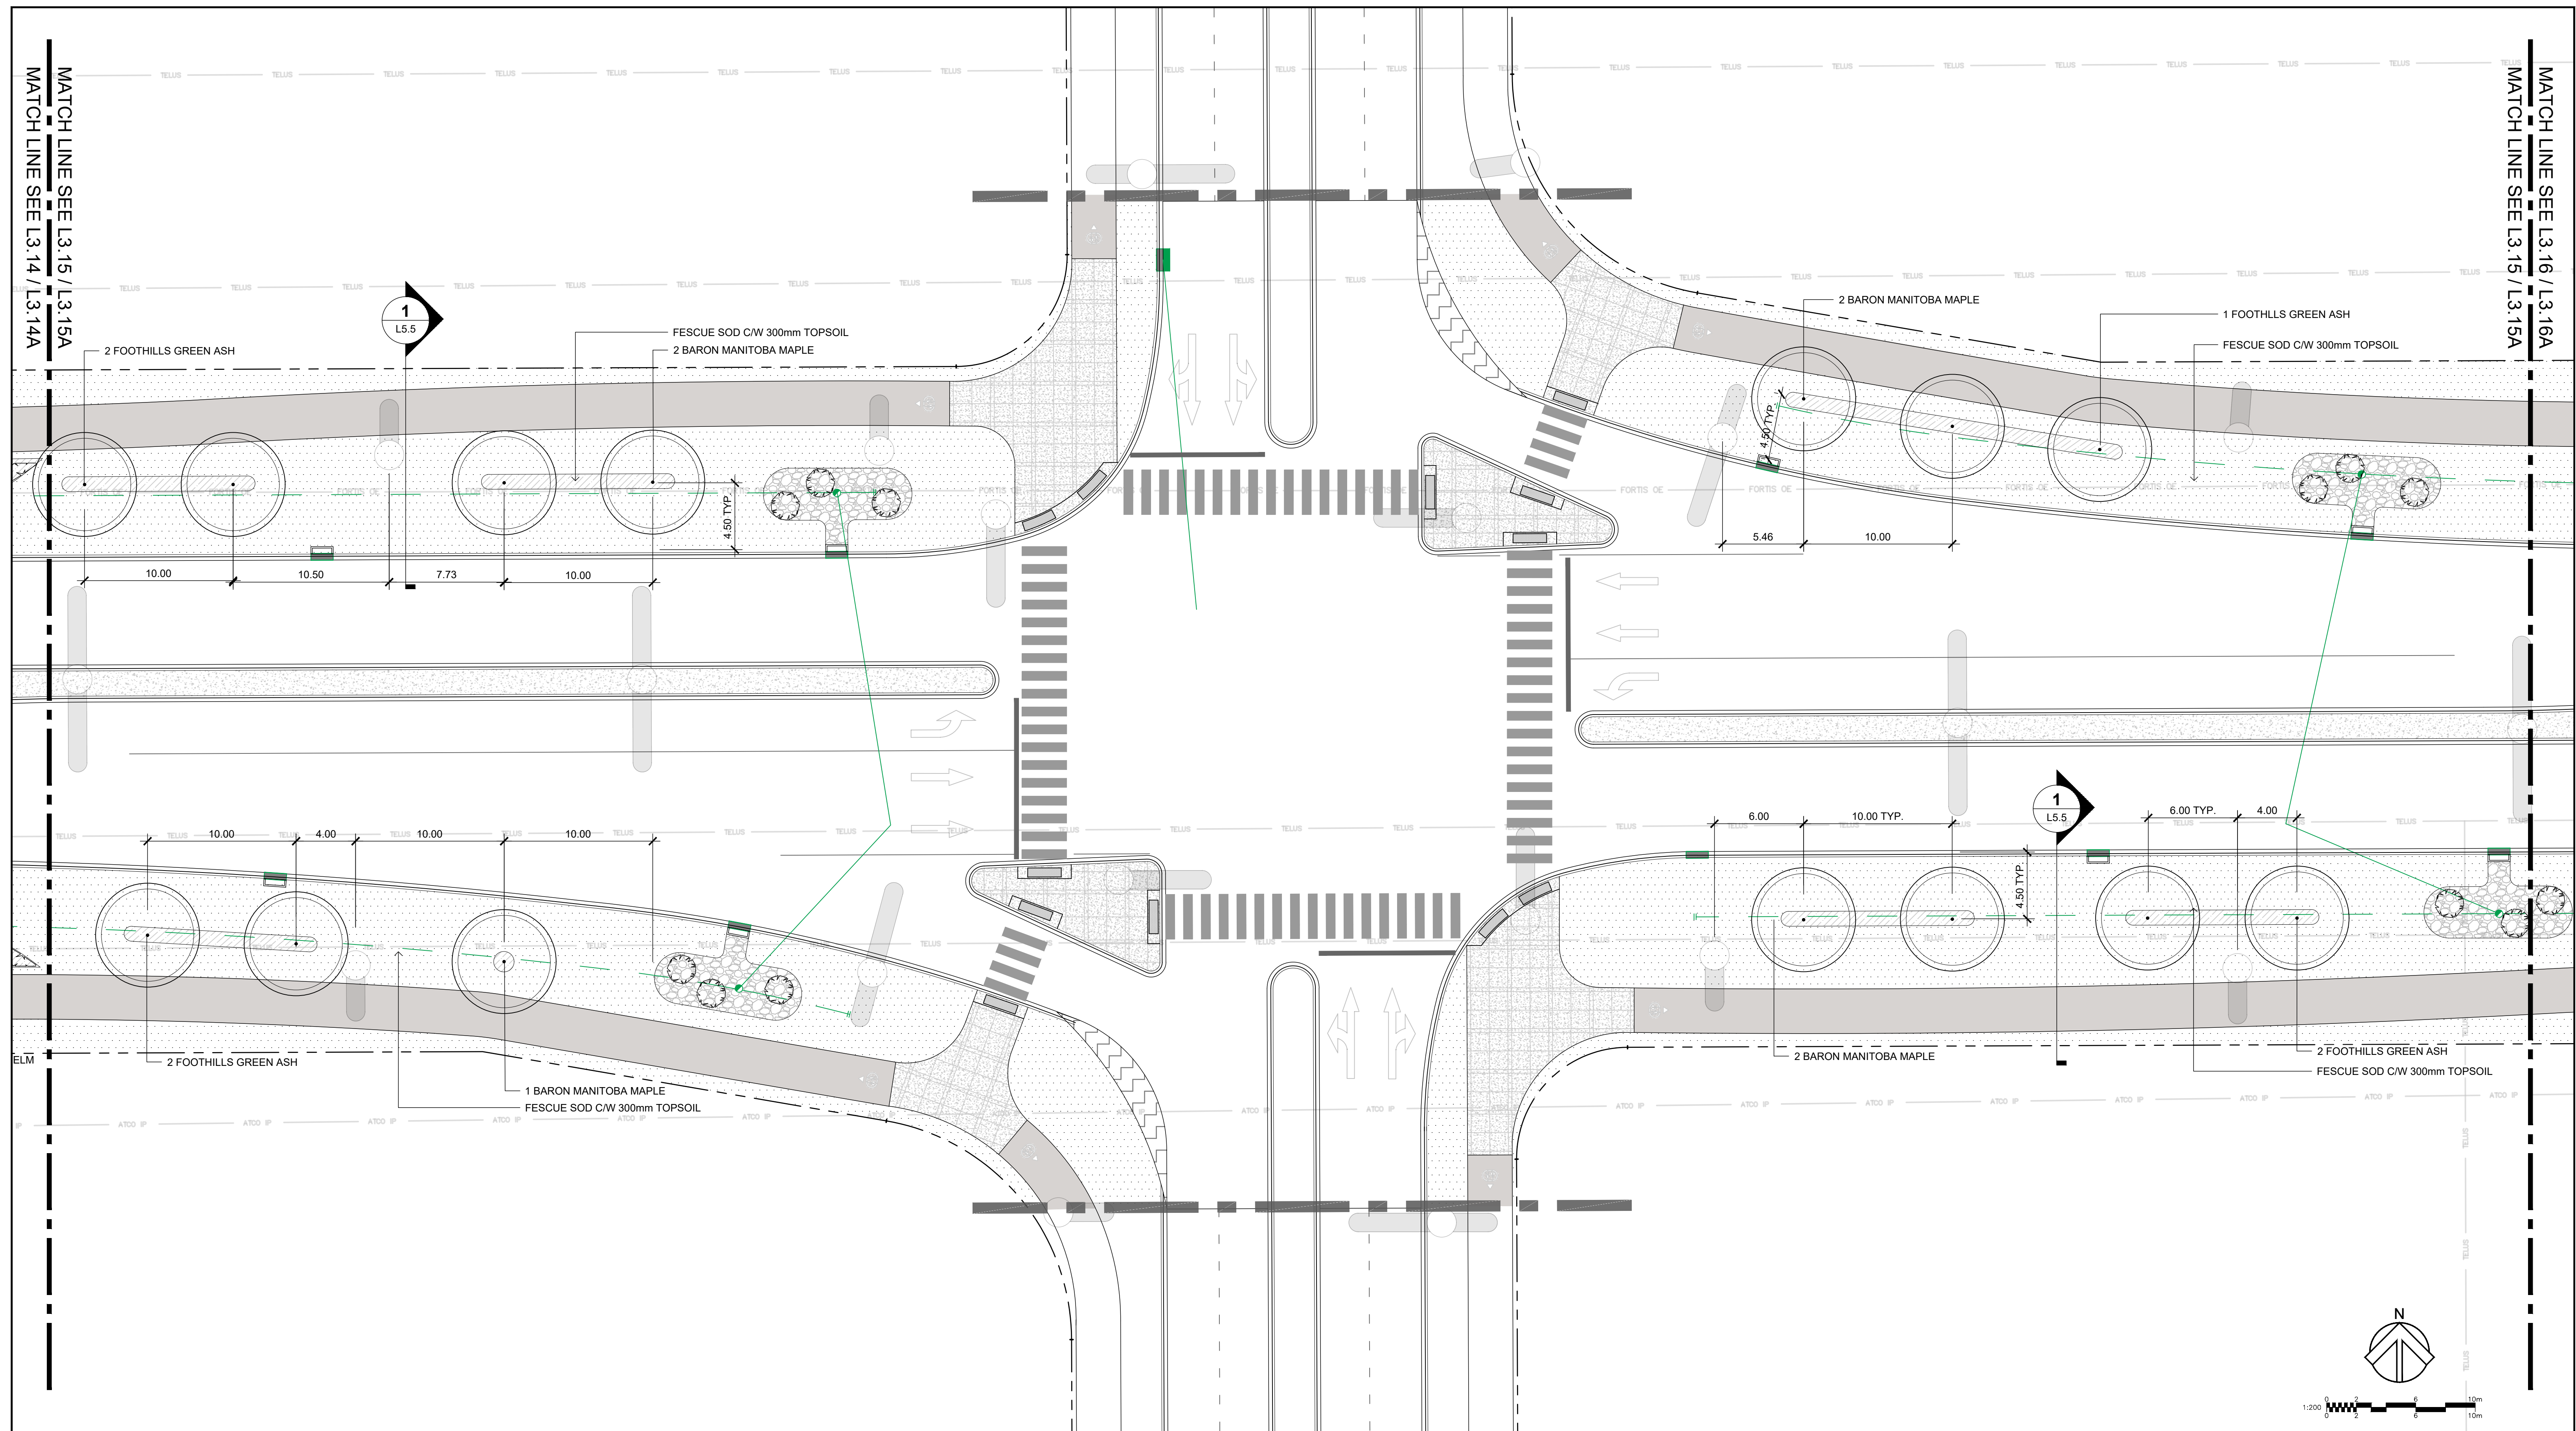


CLIENT



COPYRIGHT

This drawing has been prepared solely for the intended use, thus any reproduction or distribution for any purpose other than authorized by Arcadis is forbidden. Written dimensions shall have precedence over scaled dimensions. Contractors shall verify and be responsible for all dimensions and conditions on the job, and Arcadis shall be informed of any variations from the dimensions and conditions shown on the drawing. Shop drawings shall be submitted to Arcadis for general conformance before proceeding with fabrication.

KEY PLAN

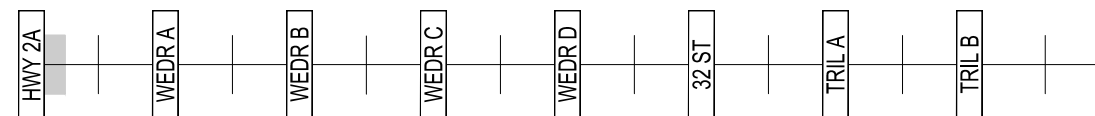


ISSUES

[illegible][illegible][illegible]

LEGEND (SEE DETAILED LEGEND, NOTES, AND PLANTING SCHEDULE ON SHEET L0.2)

SEAL

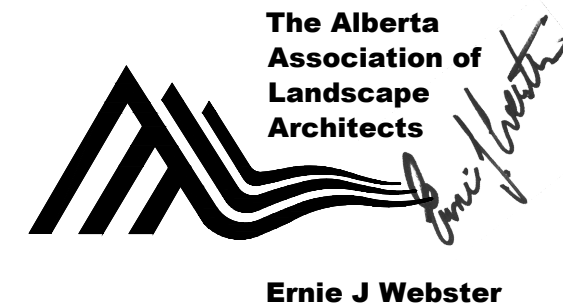

PROJECT
338 AVE IMPROVEMENTS
NORTHRIDGE DR TO 32 ST
DETAILED DESIGN

OKOTOKS, AB

PROJECT NO:	138875
DRAWN BY:	IBI
PROJECT MGR:	IBI

CHECKED BY:	IBI
APPROVED BY	IBI



227 11 Avenue SW - 3rd Floor
Calgary AB T2R 1R9 Canada
tel 403 270 5600
www.arcadis.com


SHEET TITLE



PLANTING PLAN & LINE
ASSIGNMENT (TREES)


SHEET NUMBER
L3.15

ISSUE
A


MATCH LINE SEE L3.15 / L3.15A
 MATCH LINE SEE L3.14 / L3.14A

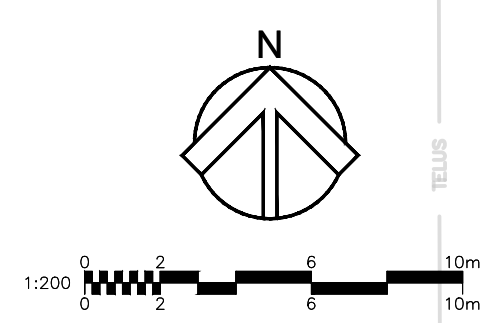

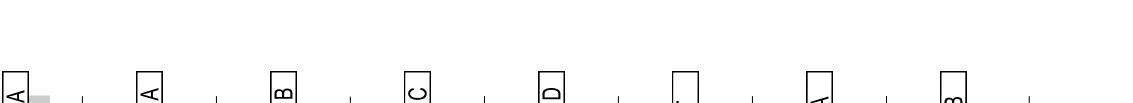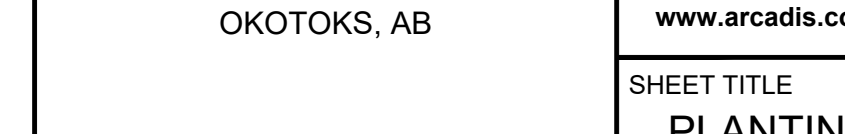
CLIENT	COPYRIGHT 	This drawing has been prepared solely for the intended use, thus any reproduction or distribution for any purpose other than authorized by Arcadis is forbidden. Written dimensions shall have precedence over scaled dimensions. Contractors shall verify and be responsible for all dimensions and conditions on the job, and Arcadis shall be informed of any variations from the dimensions and conditions shown on the drawing. Shop drawings shall be submitted to Arcadis for general conformance before proceeding with fabrication.	ISSUES No. DESCRIPTION DATE 1 ISSUED FOR 60% REVIEW 2024-07-25 2 ISSUED FOR 90% REVIEW 2024-11-15 3 ISSUED FOR 100% REVIEW 2025-02-13 4 ISSUED FOR 100% DESIGN 2025-06-12	REVISIONS No. DESCRIPTION DATE	LEGEND (SEE DETAILED LEGEND, NOTES, AND PLANTING SCHEDULE ON SHEET L0.2)
KEY PLAN 					 The Alberta Association of Landscape Architects Ernie J Webster
					SEAL
					PROJECT 338 AVE IMPROVEMENTS NORTHBRIDGE DR TO 32 ST DETAILED DESIGN OKOTOKS, AB
					SHEET TITLE PLANTING PLAN & LINE ASSIGNMENT (SHRUBS AND PERENNIALS)
					PROJECT NO: 138875
					DRAWN BY: IBI CHECKED BY: IBI
					PROJECT MGR: IBI APPROVED BY: IBI
					SHEET NUMBER L3.15A
					ISSUE A

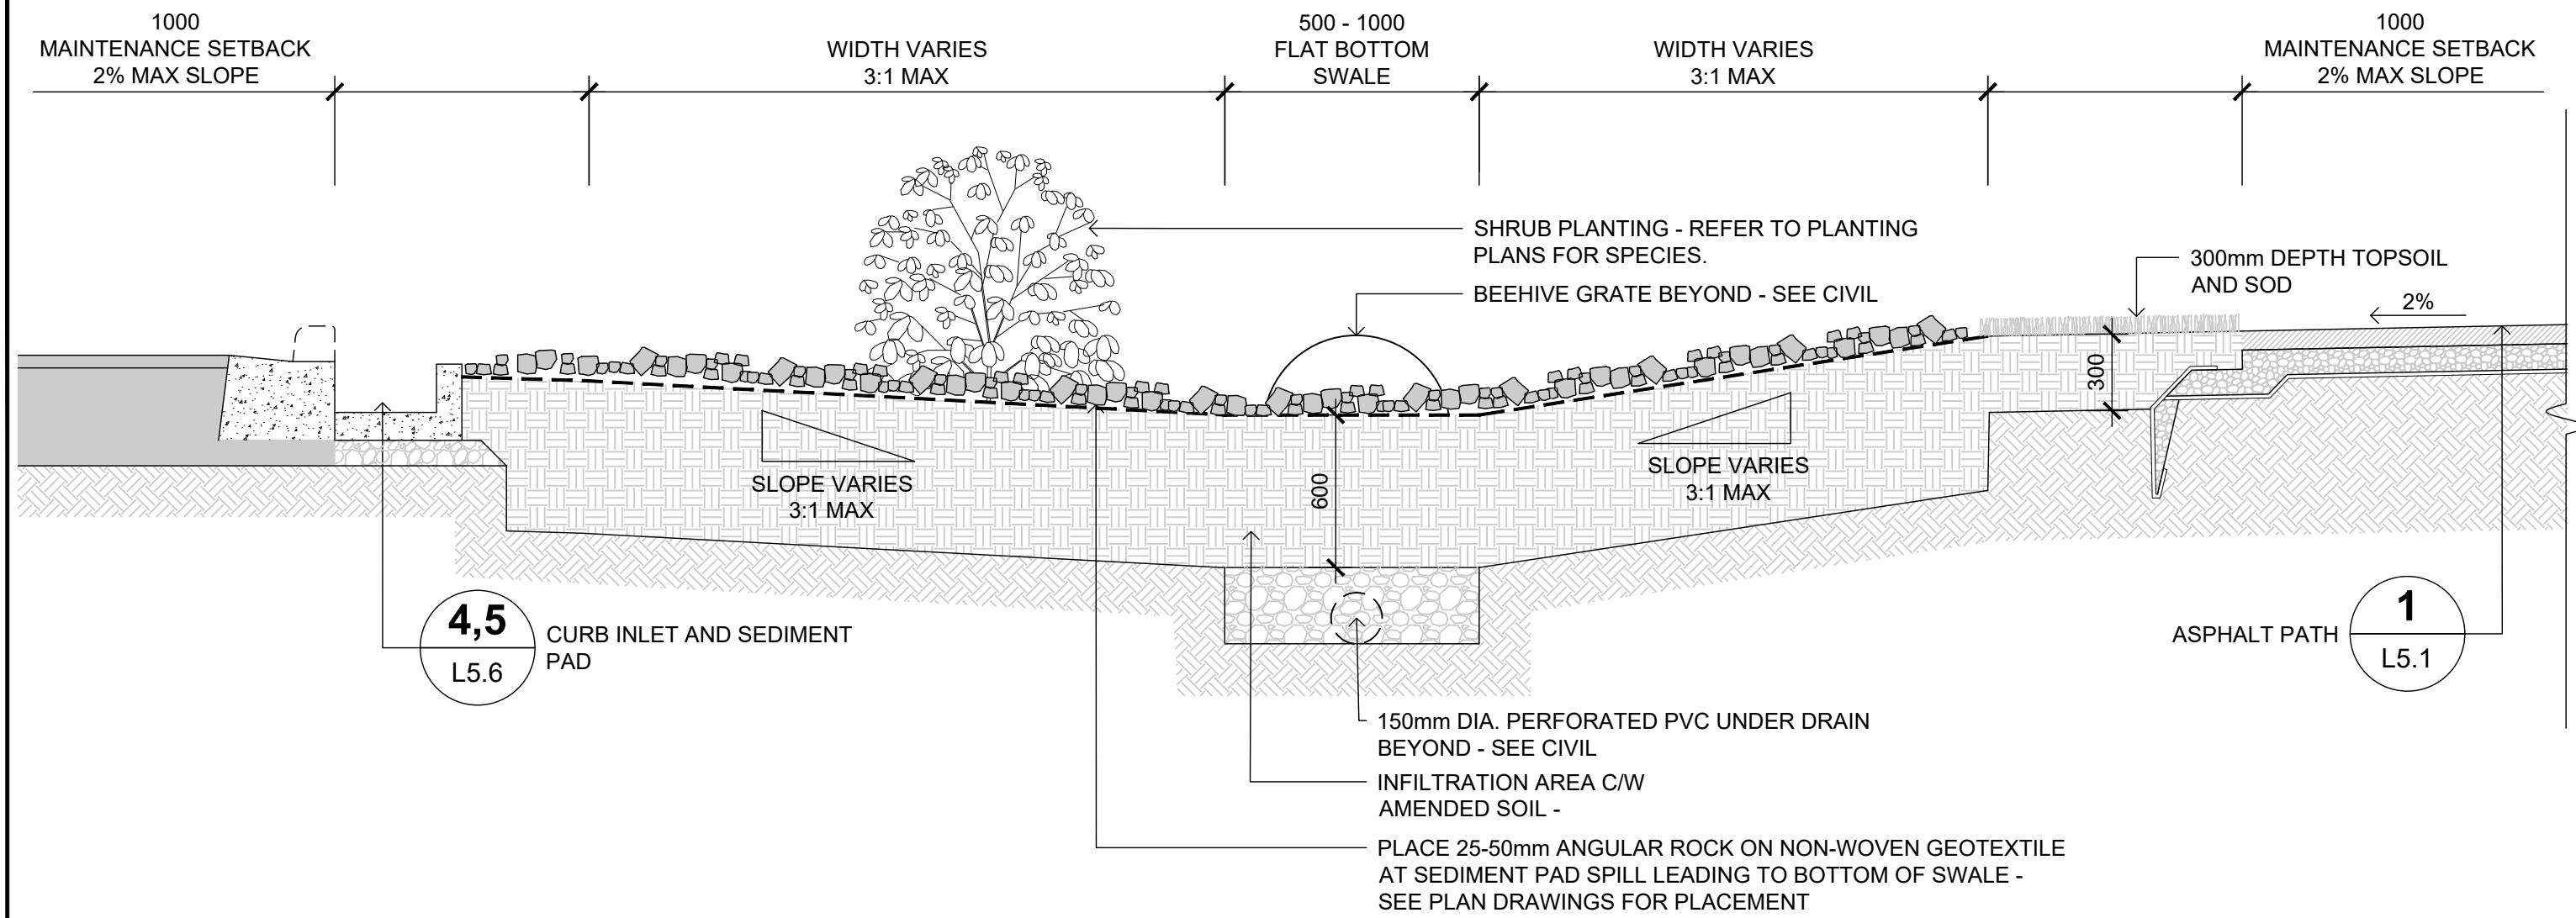


1 SECTION - INLET TO CATCH BASIN
L4.1 1:25

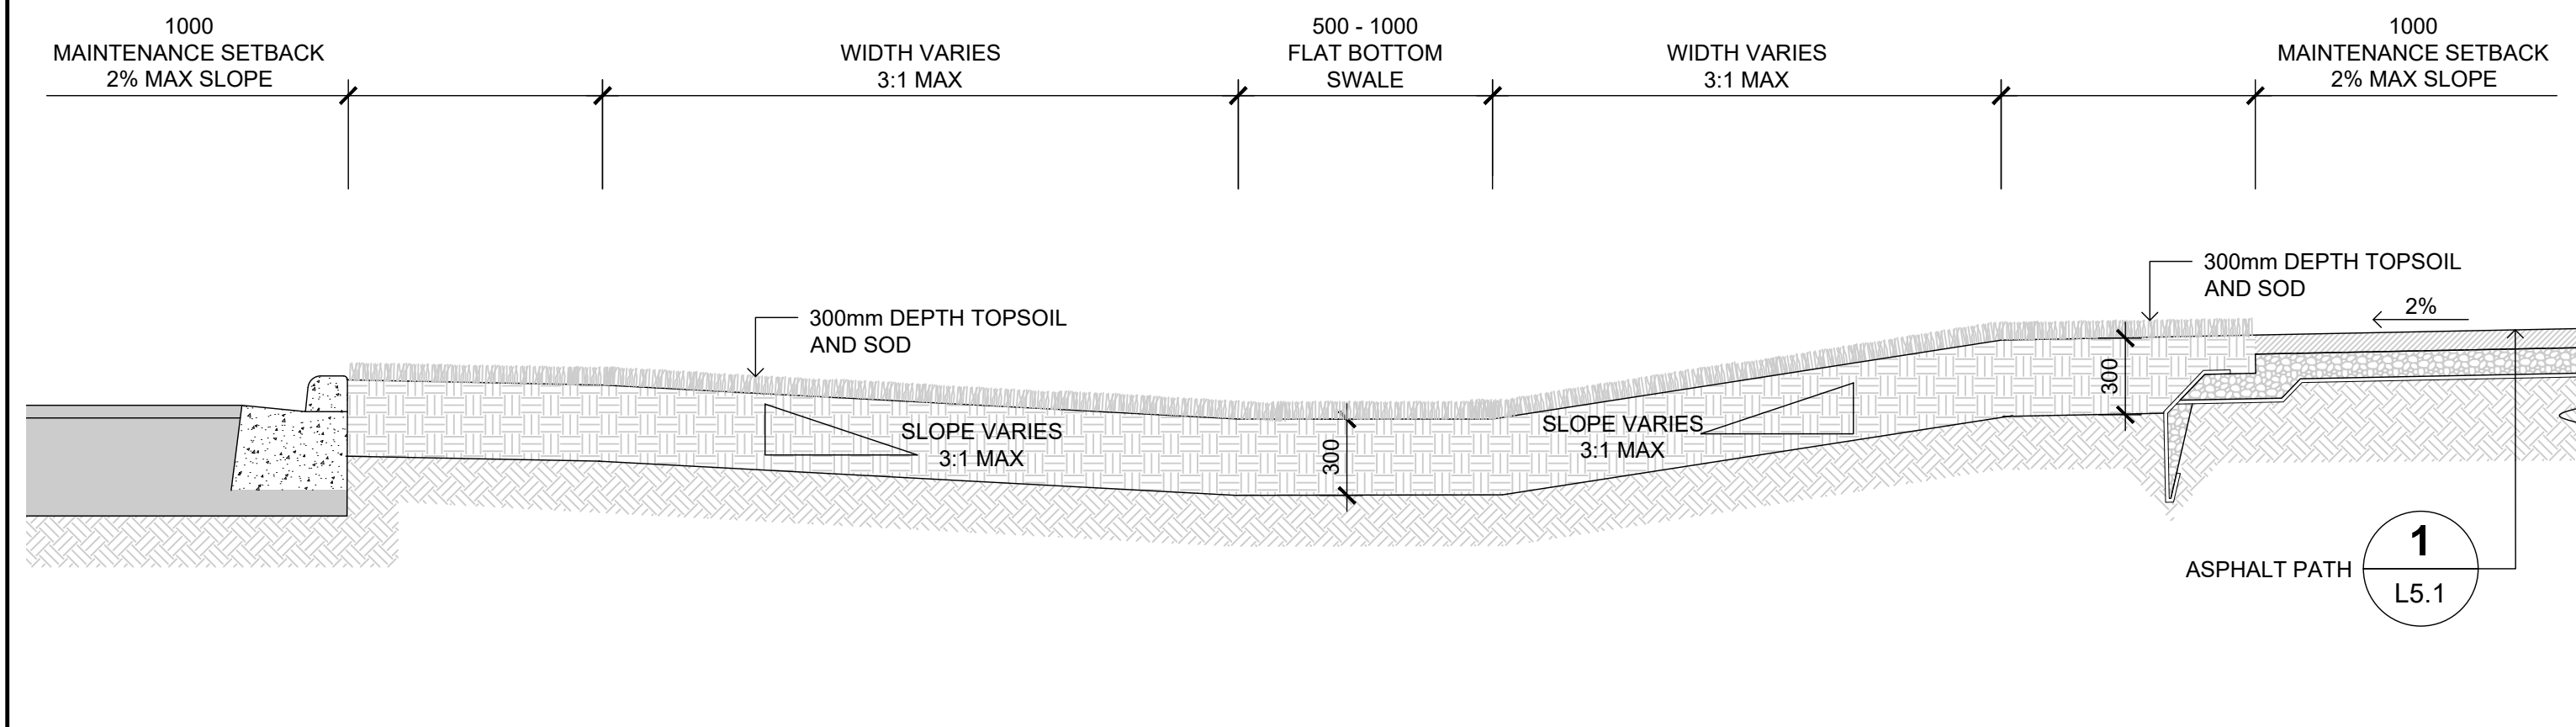


3 SECTION - SWALE
L4.1 1:25

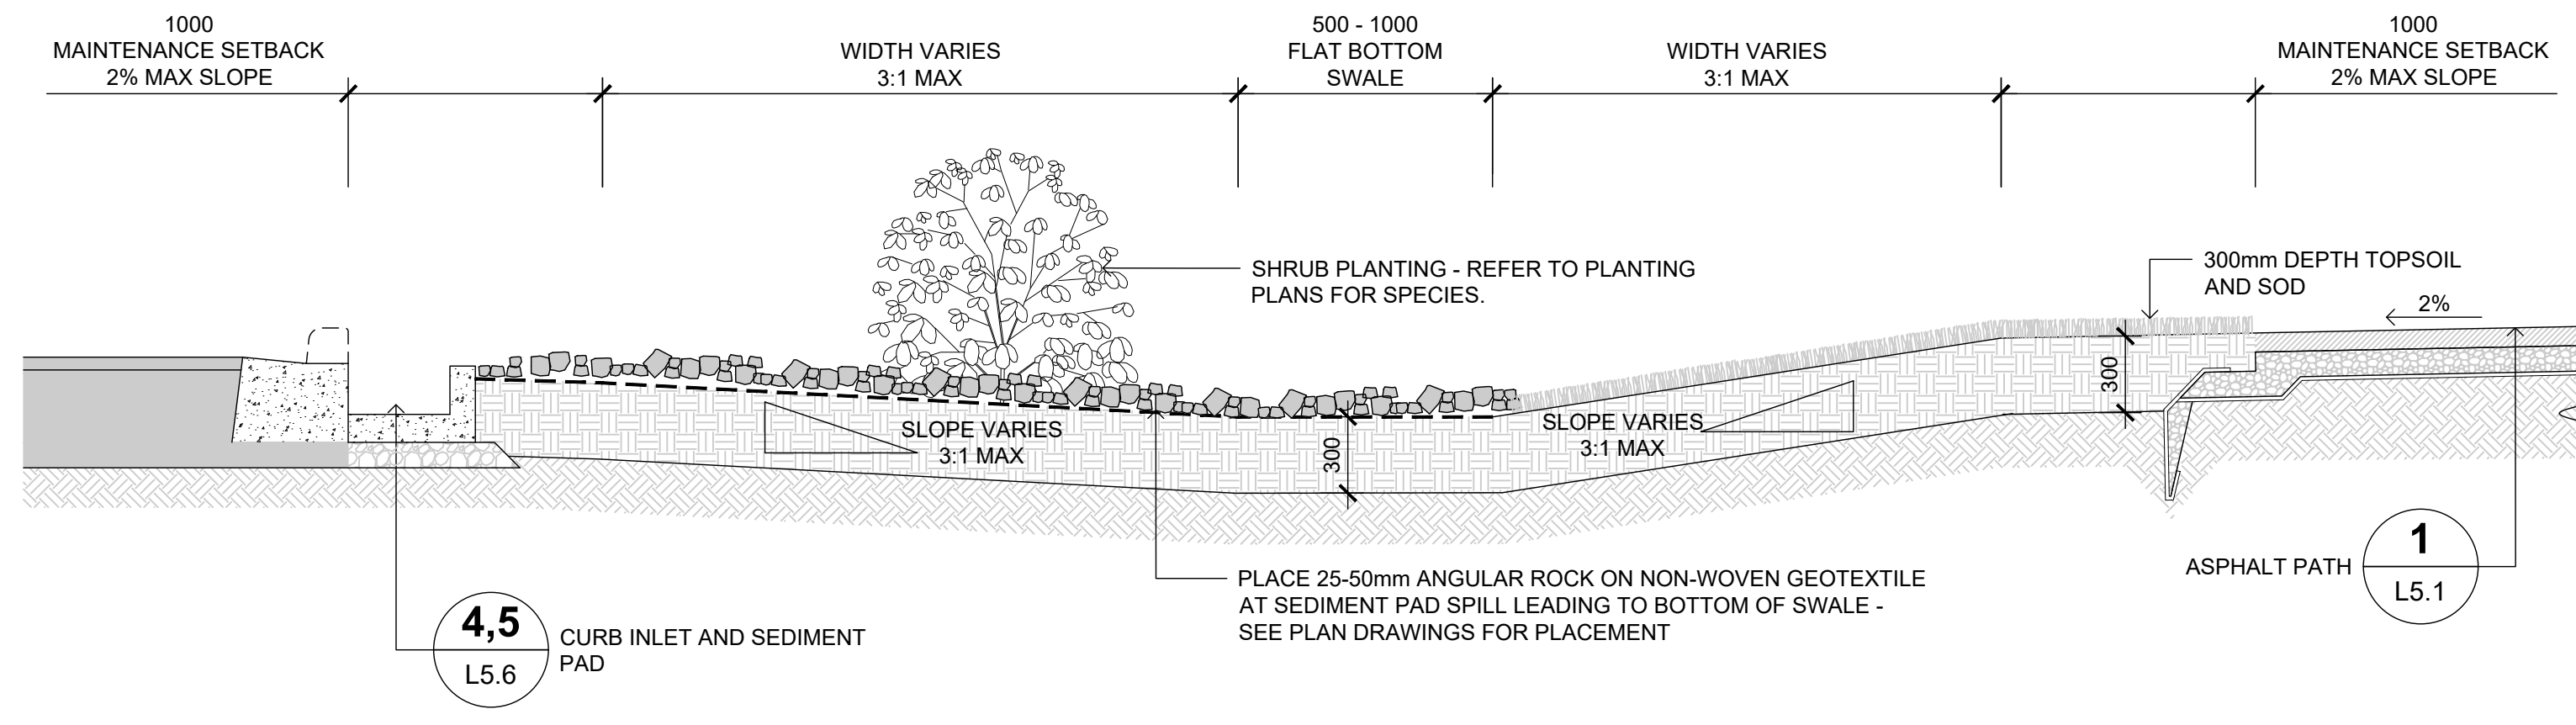


2 SECTION - INLET TO SWALE
L4.1 1:25

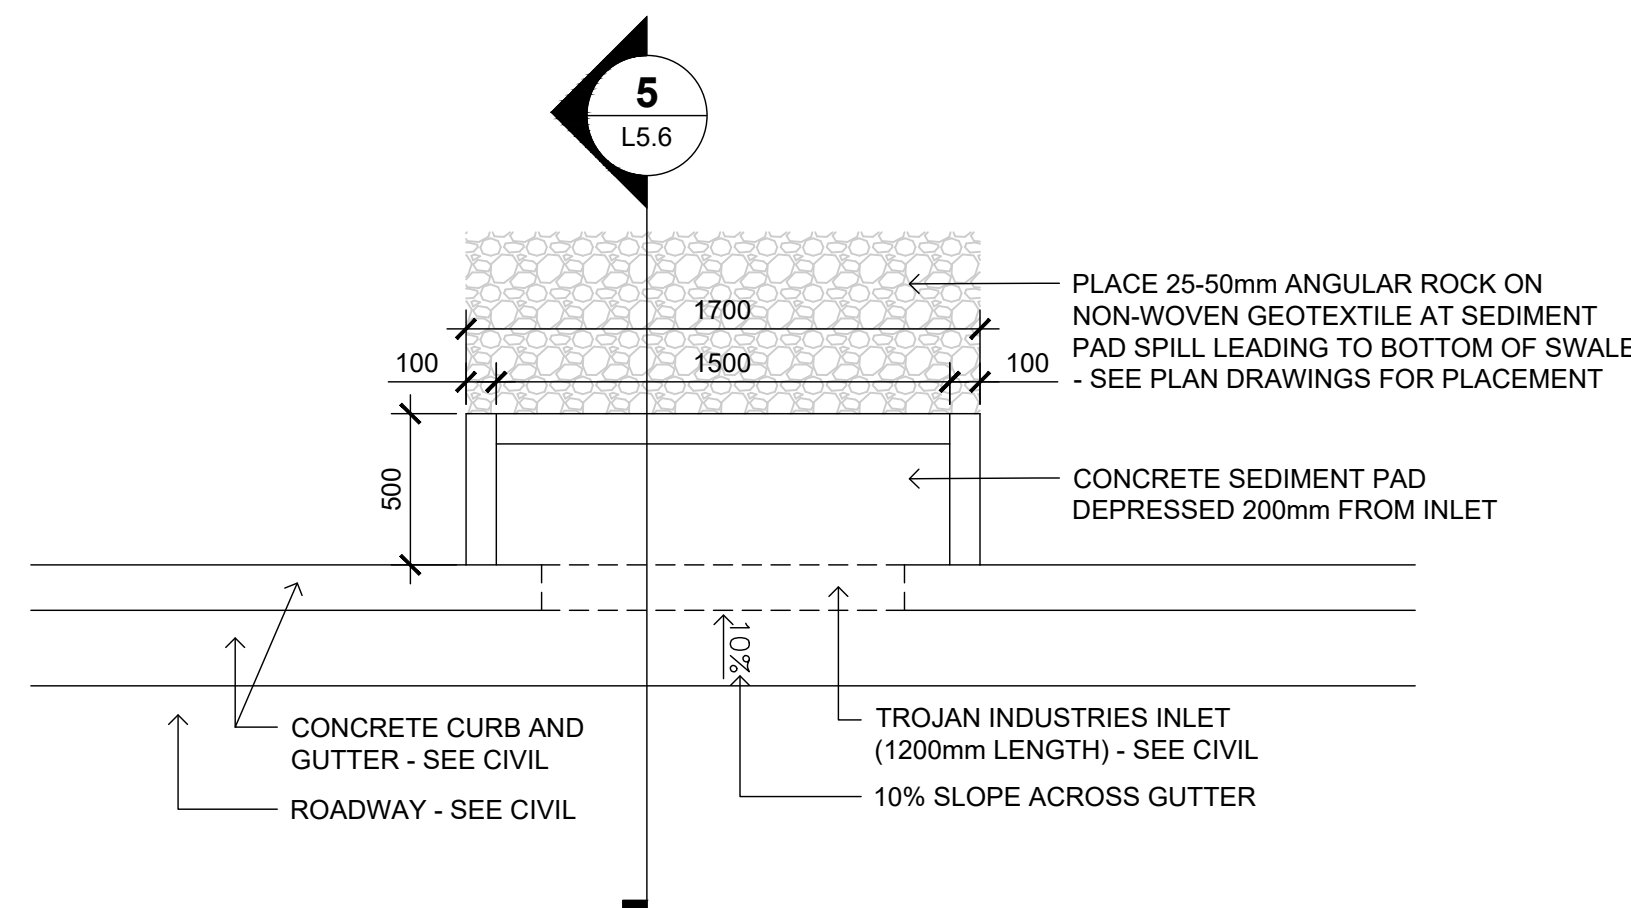

4 PRETREATMENT SEDIMENT PAD - PLAN
L4.1 1:25

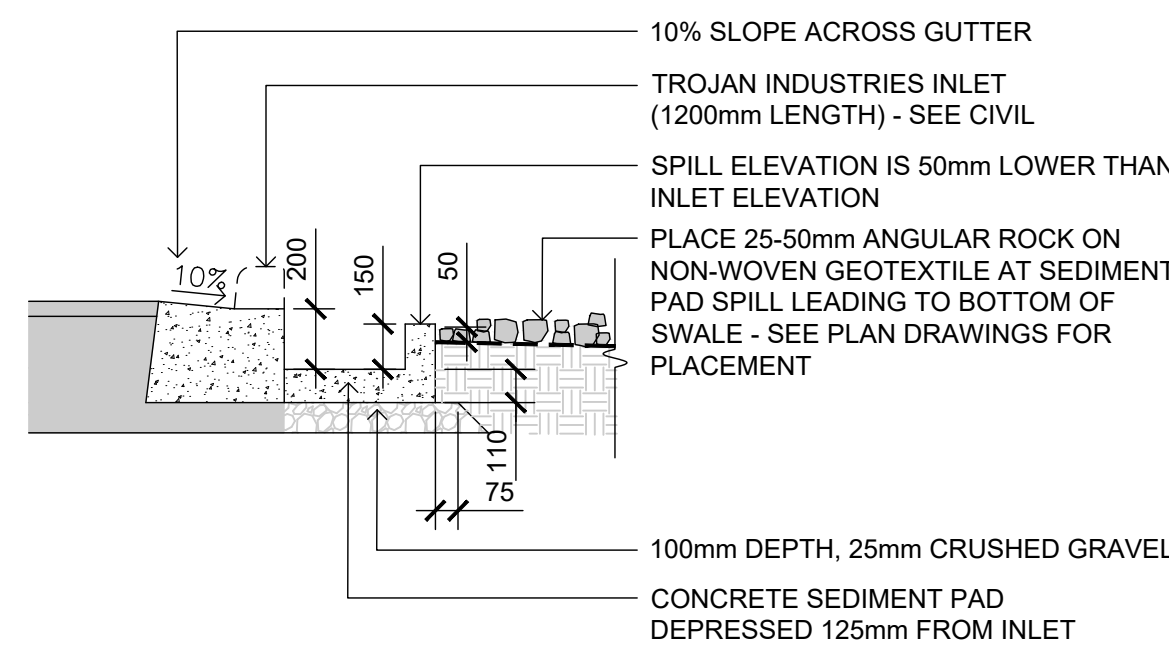

5 PRETREATMENT SEDIMENT PAD - SECTION
L4.1 1:25

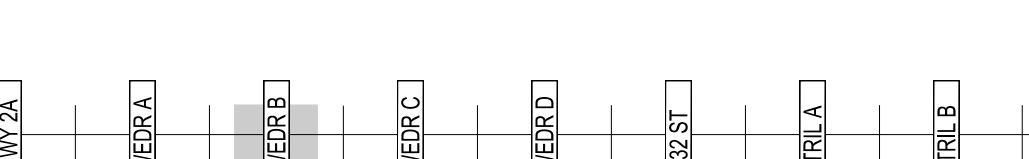CLIENT		COPYRIGHT		ISSUES		REVISIONS		LEGEND (SEE DETAILED LEGEND, NOTES, AND PLANTING SCHEDULE ON SHEET L0.2)		SEAL		PROJECT		ARCADIS	
		This drawing has been prepared solely for the intended use, thus any reproduction or distribution for any purpose other than authorized by Arcadis is forbidden. Written dimensions shall have precedence over scaled dimensions. Contractors shall verify and be responsible for all dimensions and conditions on the job, and Arcadis shall be informed of any variations from the dimensions and conditions shown on the drawing. Shop drawings shall be submitted to Arcadis for general conformance before proceeding with fabrication.		No.		No.				 Ernie J Webster		338 AVE IMPROVEMENTS NORTHBRIDGE DR TO 32 ST DETAILED DESIGN OKOTOKS, AB		227 11 Avenue SW - 3rd Floor Calgary AB T2R 1R9 Canada tel 403 270 5600 www.arcadis.com	
				DESCRIPTION		DESCRIPTION									
				DATE		DATE									
KEY PLAN												PROJECT NO: 138875		SHEET TITLE	
												DRAWN BY: IBI		LANDSCAPE SECTIONS - BIORETENTION	
												CHECKED BY: IBI		SHEET NUMBER	
												PROJECT MGR: IBI		L4.1	
												APPROVED BY: IBI		ISSUE	
														A	



SCALE: CHECK	
1 in	1'0mm

File Location: C:\Users\zikowski\Documents\ACCDocs\Wcadis ACC USA\ACA-001\38875-338 Ave\Project Files\1_PRODDOC\17.03_Design\05_Landscape\Phase 1 Detail Design\138875-Details.dwg

Last Saved: June 12, 2025, by zikowski6655

Protected: June 12, 2025 10:58:41 AM by Zikowski, Colton

[illegible]



NOTES
SUPPLIER: DOG i POT
MODEL: ALUMINUM DOG i POT JUNIOR BAG DISPENSER (#1002-2)
COLOUR: FOREST GREEN
INSTALLATION: INSTALL AS PER SUPPLIERS WRITTEN INSTRUCTIONS

1 DOG BAG DISPENSER
L5.3 NTS



NOTES
SUPPLIER: HAUL-ALL
MODEL: HBM MINI HID-A-BAG I
COLOUR: FOREST GREEN
WRAP: VINYL WRAP WITH TOWN OF OKOTOKS APPROVED GRAPHIC
INSTALLATION: SURFACE MOUNT ON CONCRETE PAD AT SEATING NODE

2 WASTE RECEPTACLE
L5.3 NTS

Wishbone SITE FURNISHINGS
#109-27090 GLOUCESTER WAY
LANGLEY, BC V4W 3Y5
TOLL FREE: 1-866-626-0476
PHONE: (604) 626-0476
FAX: (604) 626-0496
www.WishboneLtd.com

SELECT DESIRED LENGTH:
☐ 2' (MAL-2)
☐ 3' (MAL-3)
☐ 4' (MAL-4)
☐ 6' (MAL-6) (SHOWN)
☒ 8' (MAL-8)


ISOMETRIC VIEW
60"
3 1/2"
TOP VIEW
58 1/2"
SIDE ELEVATION
24 1/2"
18"
21 1/8"
34"
FRONT ELEVATION
58 1/2"

NOTES:
1. INSTALLATION TO BE COMPLETED IN ACCORDANCE WITH MANUFACTURERS SPECIFICATIONS.
2. DO NOT SCALE DRAWING.
3. THIS DRAWING IS INTENDED FOR USE BY ARCHITECTS, ENGINEERS, CONTRACTORS, CONSULTANTS AND DESIGN PROFESSIONALS FOR PLANNING PURPOSES ONLY. THIS DRAWING MAY NOT BE USED FOR CONSTRUCTION.
4. ALL INFORMATION CONTAINED HEREIN WAS CURRENT AT THE TIME OF DEVELOPMENT BUT MUST BE REVIEWED AND APPROVED BY THE PRODUCT MANUFACTURER TO BE CONSIDERED ACCURATE.
5. CONTRACTOR'S NOTE: FOR PRODUCT AND COMPANY INFORMATION VISIT www.CADDetails.com/info AND ENTER REFERENCE NUMBER 4289-010.

PARK BENCHES
MODENA PARK BENCH, ALL METAL (MAL-6)

4289-010
PROTECTED BY COPYRIGHT 62013 CADDDETAILS.COM LTD.
REVISION DATE 09/16/2013
CADDetails.com

3 BENCH
L5.3 NTS

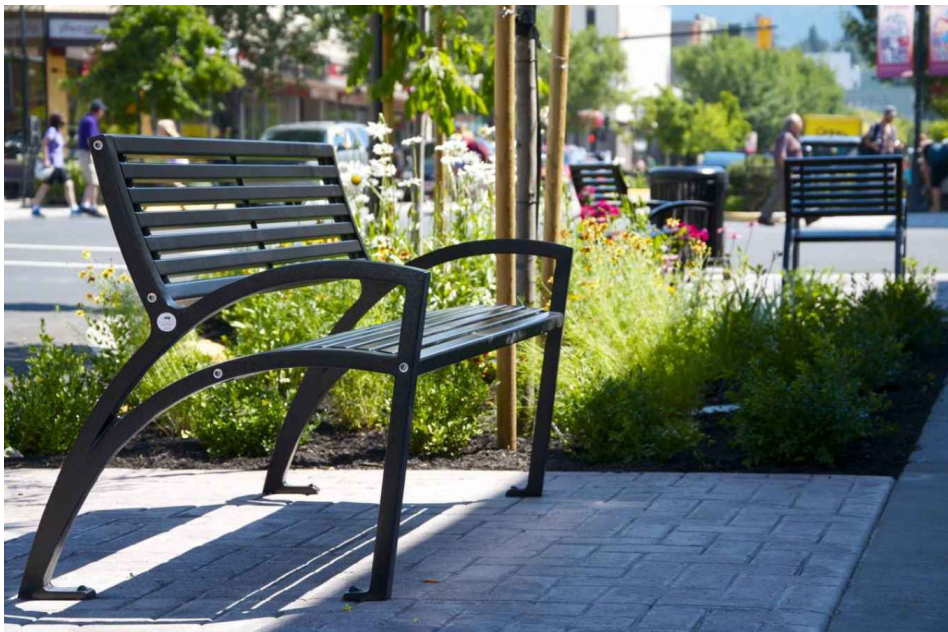

NOTES
SUPPLIER: WISHBONE SITE FURNISHINGS
MODEL: MODENA ALUMINUM BENCH
LENGTH: 1630mm (72IN)
MATERIAL: MARINE GRADE ALUMINUM
FINISH: POWDER COAT
COLOUR: VICTOR RIDGE II (TEXTURED POWDER)
INSTALLATION: SURFACE MOUNT AS PER MANUFACTURERS WRITTEN INSTRUCTIONS
SUBSTITUTIONS: ALTERNATE APPROVED EQUAL WILL ALSO BE CONSIDERED

Wishbone site furnishings

WISHBONE SITE FURNISHINGS
210-27090 GLOUCESTER WAY LANGLEY, BC

DWG. TITLE: LOOP 2 SPACE BIKE RACK
REVISION: 01/01/20 R:00

DWG. NO. DW5BBR01012000
MODEL NO. LBRG-1
TOLERANCE +/- 1/4"

DRAWN BY: JAMES NEDEN
SCALE: 1:16
SHEET: 1 OF 3
DATE: 01 JAN 20

Diagram showing dimensions for the Loop 2 Space Bike Rack:
DIA 4 1/2"
22"
40"
26 1/2"
35 1/2"
2"

4 BICYCLE RACK
L5.3 NTS



NOTES
SUPPLIER: WISHBONE SITE FURNISHINGS
MODEL: LOOP 2 SPACE BIKE RACK
LENGTH: 1002mm (40IN)
MATERIAL: MARINE GRADE ALUMINUM
FINISH: POWDER COAT
COLOUR: VICTOR RIDGE II (TEXTURED POWDER)
INSTALLATION: SURFACE MOUNT AS PER MANUFACTURERS WRITTEN INSTRUCTIONS
SUBSTITUTIONS: ALTERNATE APPROVED EQUAL WILL ALSO BE CONSIDERED

CLIENT		COPYRIGHT		ISSUES		REVISIONS		LEGEND (SEE DETAILED LEGEND, NOTES, AND PLANTING SCHEDULE ON SHEET L0.2)		SEAL		PROJECT		ARCADIS	
		This drawing has been prepared solely for the intended use, thus any reproduction or distribution for any purpose other than authorized by Arcadis is forbidden. Written dimensions shall have precedence over scaled dimensions. Contractors shall verify and be responsible for all dimensions and conditions on the job, and Arcadis shall be informed of any variations from the dimensions and conditions shown on the drawing. Shop drawings shall be submitted to Arcadis for general conformance before proceeding with fabrication.		<table><thead><tr><th>No.</th><th>DESCRIPTION</th><th>DATE</th></tr></thead><tbody><tr><td>1</td><td>ISSUED FOR 60% REVIEW</td><td>2024-07-25</td></tr><tr><td>2</td><td>ISSUED FOR 90% REVIEW</td><td>2024-11-15</td></tr><tr><td>3</td><td>ISSUED FOR 100% REVIEW</td><td>2025-02-13</td></tr><tr><td>4</td><td>ISSUED FOR 100% DESIGN</td><td>2025-06-12</td></tr></tbody></table>		No.	DESCRIPTION	DATE	1	ISSUED FOR 60% REVIEW	2024-07-25	2	ISSUED FOR 90% REVIEW	2024-11-15	3	ISSUED FOR 100% REVIEW	2025-02-13	4	ISSUED FOR 100% DESIGN	2025-06-12	<table><thead><tr><th>No.</th><th>DESCRIPTION</th><th>DATE</th></tr></thead><tbody><tr><td> </td><td> </td><td> </td></tr><tr><td> </td><td> </td><td> </td></tr><tr><td> 				No.	DESCRIPTION	DATE	
				1	ISSUED FOR 60% REVIEW	2024-07-25	
				2	ISSUED FOR 90% REVIEW	2024-11-15	
				3	ISSUED FOR 100% REVIEW	2025-02-13	
4	ISSUED FOR 100% DESIGN	2025-06-12	
No.	DESCRIPTION	DATE	

